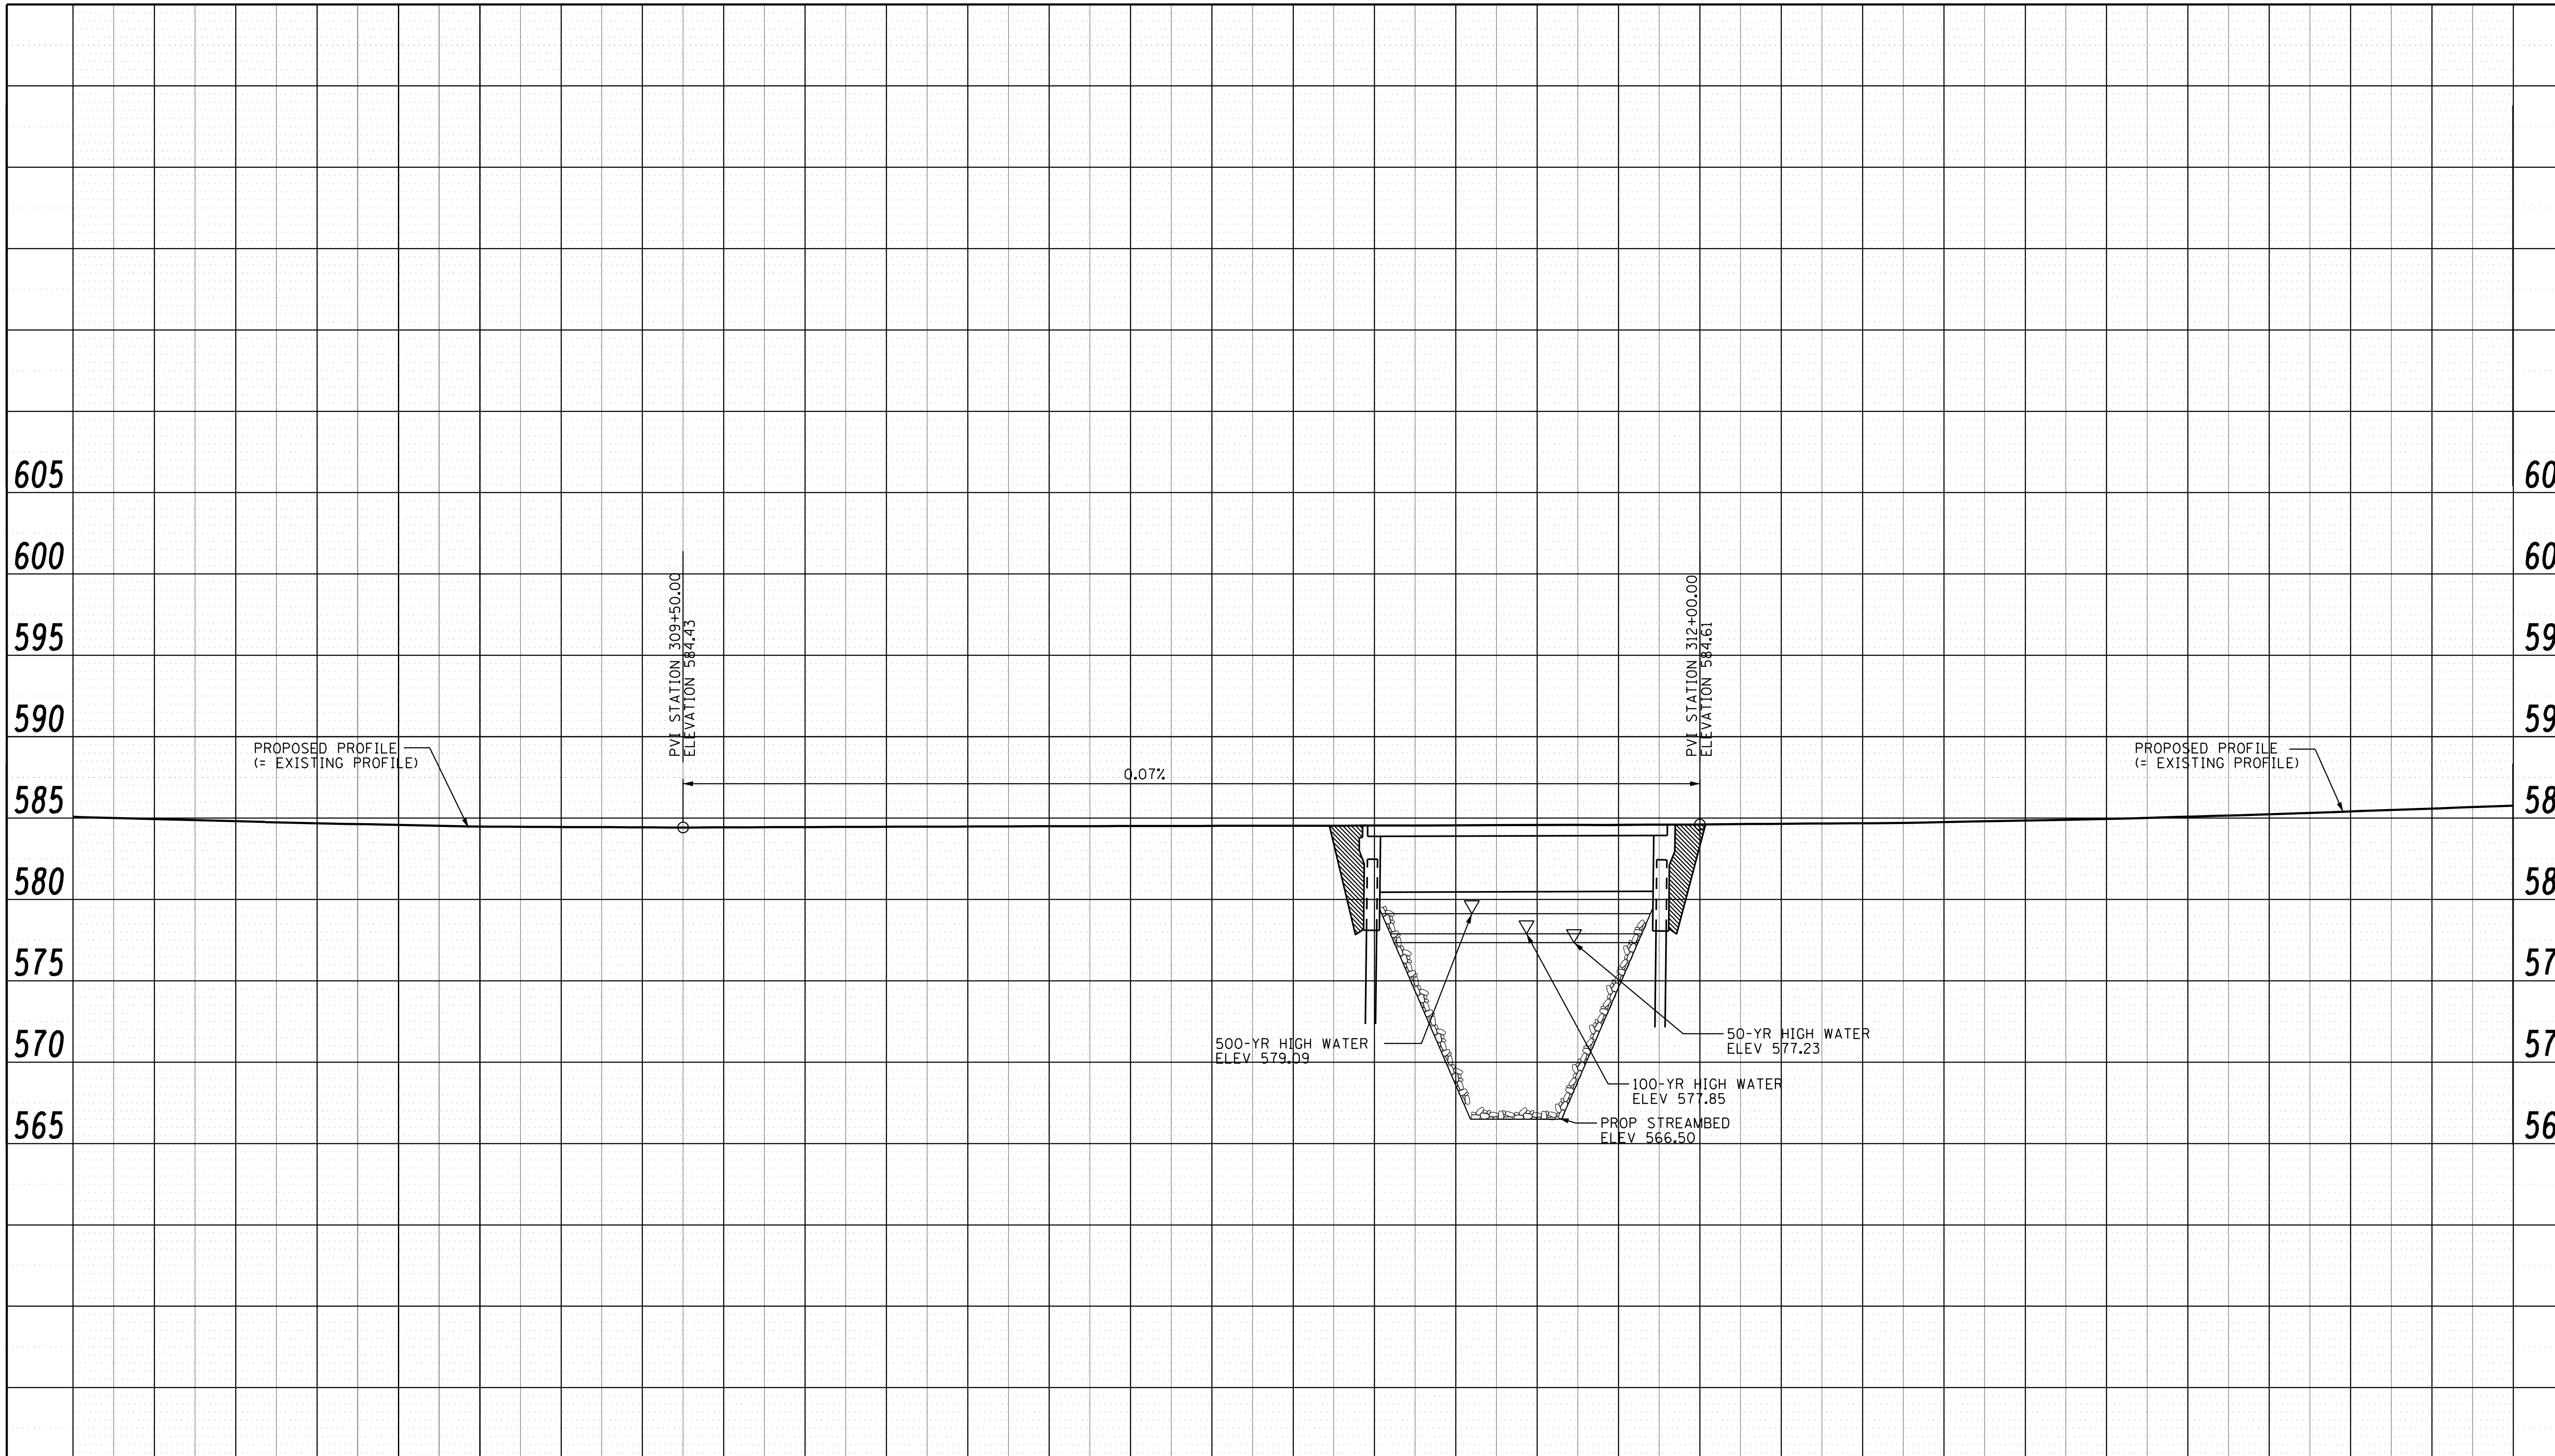

585.08	585.08
584.94	584.94
584.80	584.80
584.68	584.68
584.58	584.58
584.48	584.48
584.45	584.45
584.43	584.43
584.43	584.44
584.45	584.45
584.46	584.47
584.48	584.48
584.50	584.49
584.51	584.51
584.52	584.52
584.53	584.54
584.54	584.55
584.55	584.56
584.55	584.58
584.50	584.59
584.61	584.61
584.65	584.65
584.68	584.68
584.75	584.75
584.85	584.85
584.95	584.95
585.09	585.09
585.23	585.23
585.41	585.41
585.59	585.59
585.77	585.77

308+00 308+50 309+00 309+50 310+00 310+50 311+00 311+50 312+00 312+50 313+00 313+50 314+00

PLAN	
NOTE BOOK NO.____	SURVEYED / PLOTTED / ALIGNMENT CHECKED / RT. OF WAY CHECKED / CADD FILE NAME
BY	DATE

PROFILE	
NOTE BOOK NO.____	SURVEYED / PLOTTED / GRADES CHECKED / B.M. NOTED / STRUCTURE NOTAT'NS CH'KD
BY	DATE

FILE NAME = c:\pw_work\pwidot\sparksgw\d0281833\D672B66-sht-plnprf.dgn	USER NAME = sparksgw	DESIGNED - JAH	REVISED -
		DRAWN - JAH	REVISED -
	PLOT SCALE = 40.000 ' / in.	CHECKED - WJS	REVISED -
	PLOT DATE = Sep-09-2011 11:35:18AM	DATE -	REVISED -

STATE OF ILLINOIS
DEPARTMENT OF TRANSPORTATION

ROADWAY PROFILE SHEET

SCALE: | SHEET NO. 3 OF 4 SHEETS | STA. 308+00.00 TO STA. 314+00.00

F.A. RTE.	SECTION	COUNTY	TOTAL SHEETS	SHEET NO.
42	105B-1	MONTGOMERY	63	17

CONTRACT NO. 72B66

FED. ROAD DIST. NO. | ILLINOIS | FED. AID PROJECT