FINAL SURVEY	NOTE BOOK	NO.
SURVEYED	BY	
PLOTTED		
TEMPLATE		
AREAS		
AREAS CHECKED		DATE

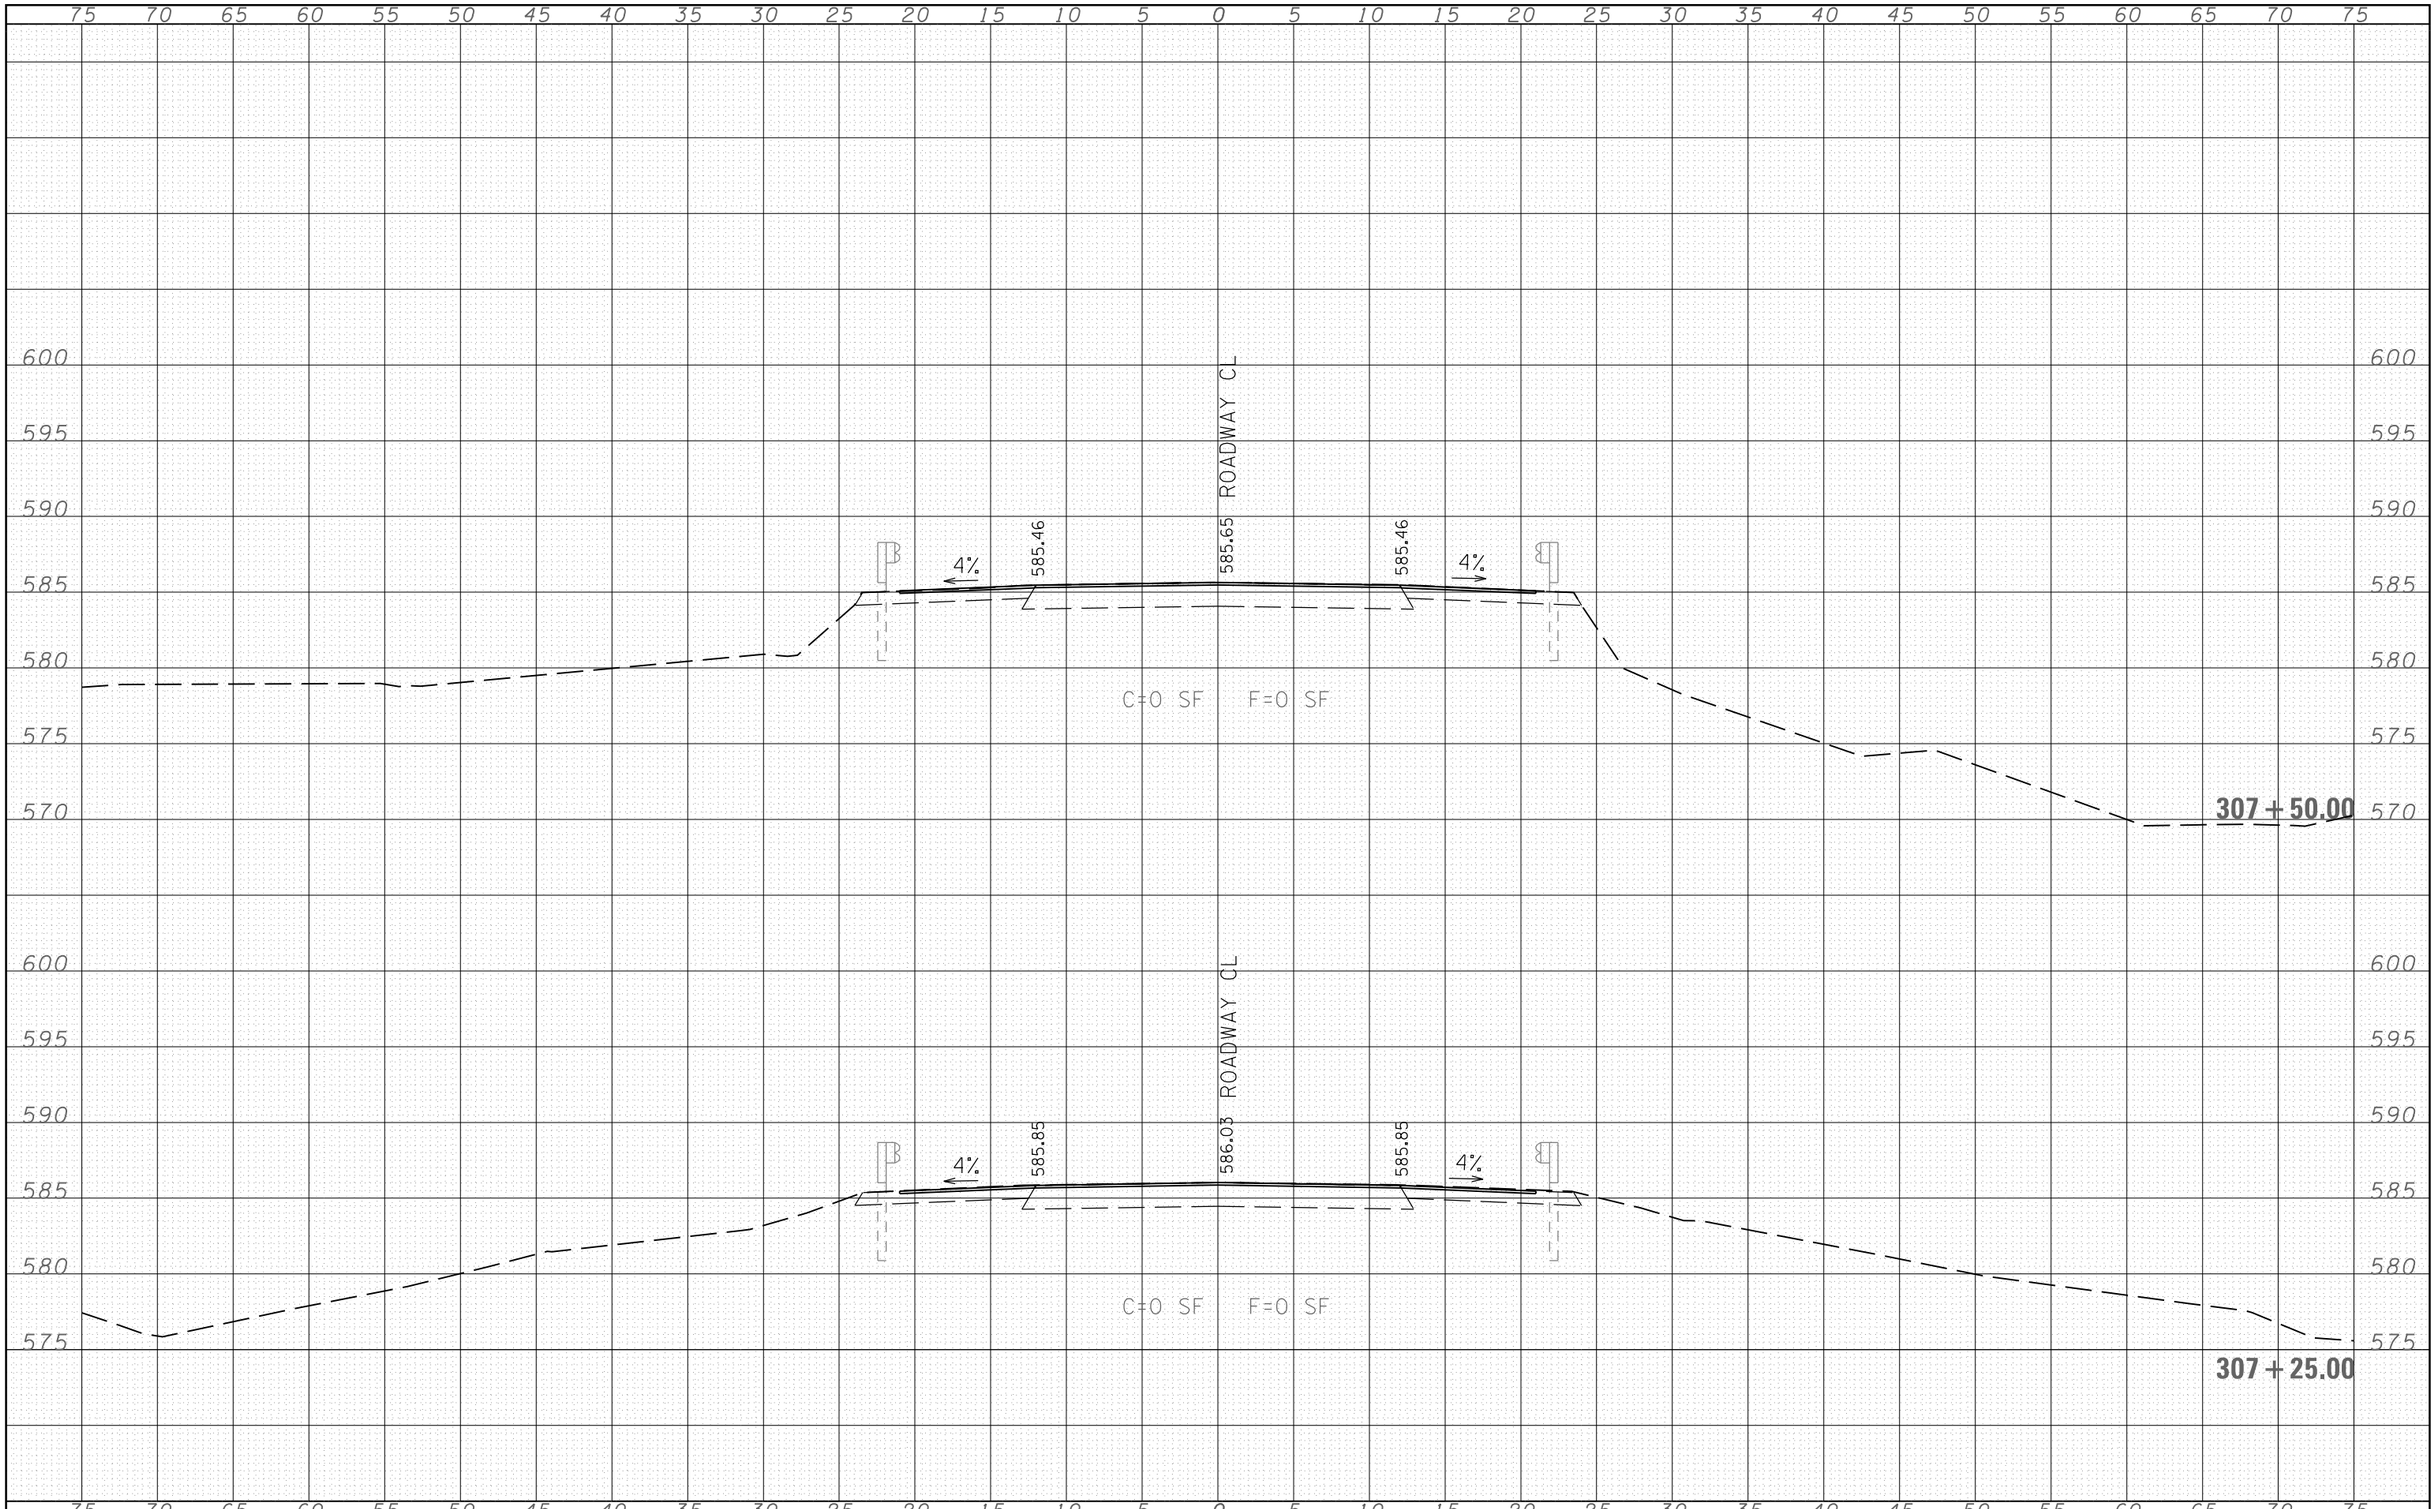

ORIGINAL SURVEY	NOTE BOOK	NO.
SURVEYED	BY	
PLOTTED		
TEMPLATE		
AREAS		
AREAS CHECKED		DATE

FILE NAME = c:\pw_work\pwidot\sparksgw\d0281833\D672B66-sht-xssht.dgn	USER NAME = sparksgw	DESIGNED - JAH	REVISED -
		DRAWN - JAH	REVISED -
	PLOT SCALE = 10.0000 ' / in.	CHECKED - WJS	REVISED -
	PLOT DATE = Sep-09-2011 11:38:35AM	DATE - 08/2011	REVISED -

STATE OF ILLINOIS
DEPARTMENT OF TRANSPORTATION

ROADWAY CROSS SECTIONS

SCALE: | SHEET NO. 3 OF 22 SHEETS | STA. 307+25.00 TO STA. 307+50.00

F.A.P RTE.	SECTION	COUNTY	TOTAL SHEETS	SHEET NO.
42	105B-1	MONTGOMERY	63	44
		CONTRACT NO. 72B66		
FED. ROAD DIST. NO.	ILLINOIS	FED. AID PROJECT		