ROUTE NO.	SECTION	COUNTY	TOTAL SHEETS	SHEET NO.
F.A.S.	110X-75B	SANGAMON	25	11
STA.		TO STA.		
S.P.R. REG. NO. 4	ILLINOIS	PROJECT		

SHEET 7 OF 19

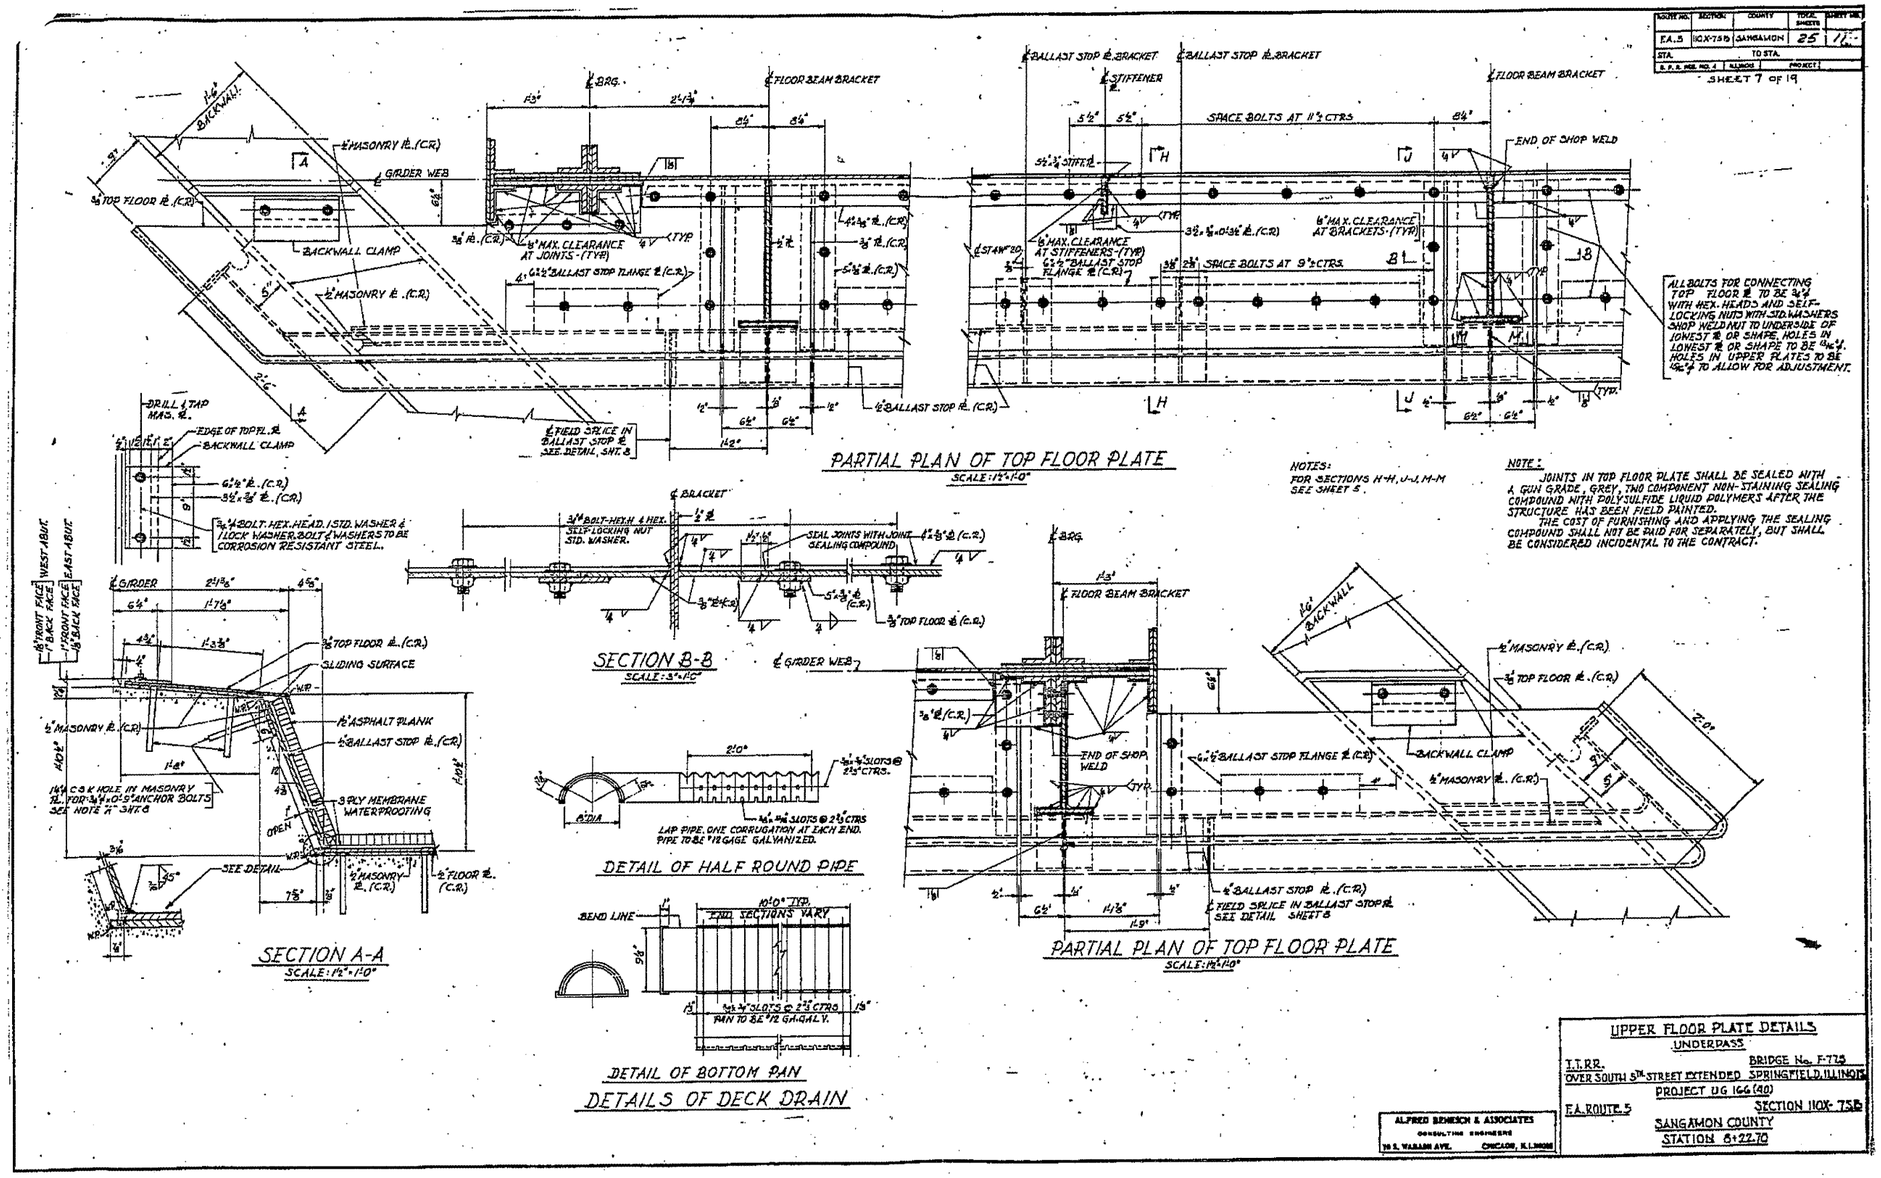

FILE NAME = #FILE#	USER NAME = #USER#	DESIGNED - ___	REVISED - ___	STATE OF ILLINOIS DEPARTMENT OF TRANSPORTATION	084-0033 (FOR INFORMATION ONLY)	F.A.P. RTE. 666	SECTION D-6 PAINTING ~~2000~~ 2012	COUNTY SANGAMON	TOTAL SHEETS 13	SHEET NO. 12
		DRAWN - ___	REVISED - ___					CONTRACT NO. 72C48		
	PLOT SCALE = #SCALE#	CHECKED - ___	REVISED - ___							
	PLOT DATE = #DATE#	DATE - ___	REVISED - ___		SCALE: ___ SHEET NO. __ OF __ SHEETS STA. ___ TO STA. ___	FED. ROAD DIST. NO. 6	ILLINOIS	FED. AID PROJECT		