| FINAL SURVEY | BY | DATE |
|---|---|---|
| NOTE BOOK | SURVEYED | |
| NO. | PLOTTED | |
| | TEMPLATE | |
| | AREAS | |
| | AREAS CHECKED | |

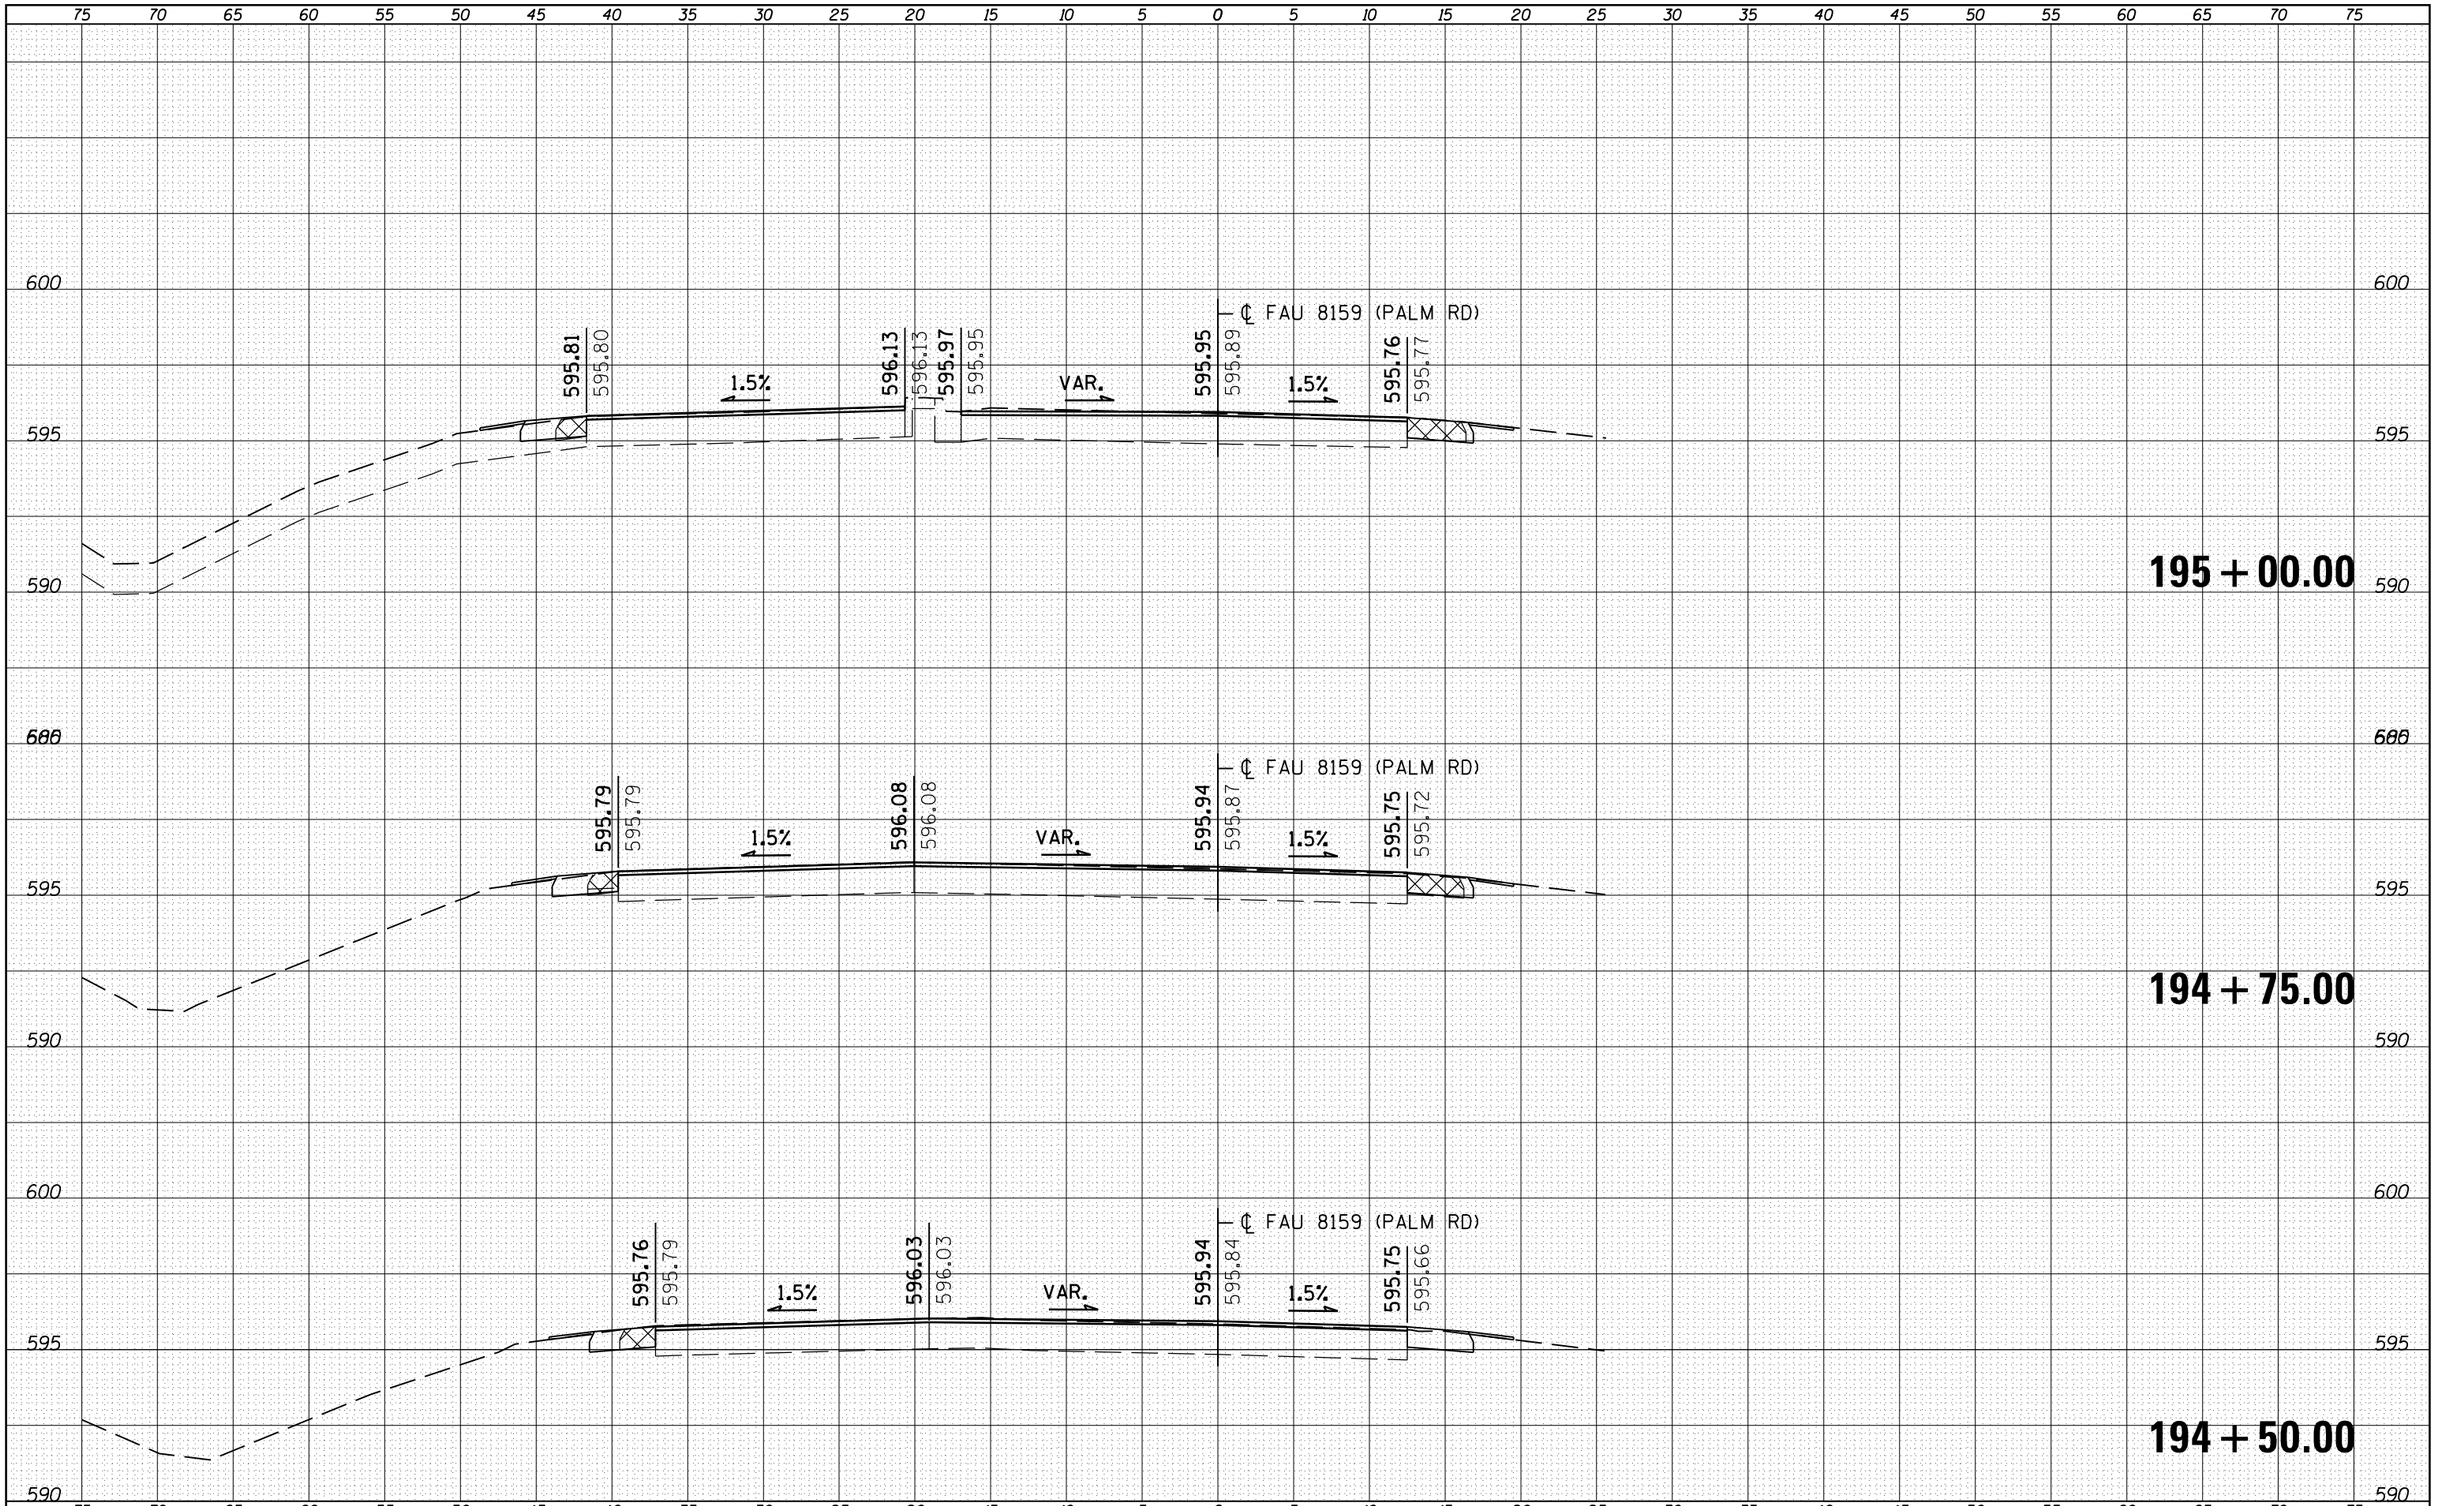


| ORIGINAL SURVEY | BY | DATE |
|---|---|---|
| NOTE BOOK | SURVEYED | |
| NO. | PLOTTED | |
| | TEMPLATE | |
| | AREAS | |
| | AREAS CHECKED | |

| | | | |
|---|---|---|---|
| FILE NAME = c:\pw_work\pwidot\sparksgw\d0221228\d672C87-sht-xssht ml.dgn | USER NAME = sparksgw | DESIGNED - RSC | REVISED - |
| | | DRAWN - JWC | REVISED - |
| | PLOT SCALE = 10.0000 ' / in. | CHECKED - RSC | REVISED - |
| | PLOT DATE = Sep-01-2011 12:36:30PM | DATE - | REVISED - |

**STATE OF ILLINOIS**
**DEPARTMENT OF TRANSPORTATION**

**CROSS SECTION SHEETS**

SCALE: | SHEET NO. 5 OF 39 SHEETS | STA. 194+50.00 TO STA. 195+00.00

| F.A.U. RTE. | SECTION | COUNTY | TOTAL SHEETS | SHEET NO. |
|---|---|---|---|---|
| 7998 | 11OTS,N,L | SANGAMON | 95 | 61 |
| | | CONTRACT NO. 72C87 | | |
| | ILLINOIS | FED. AID PROJECT | | |