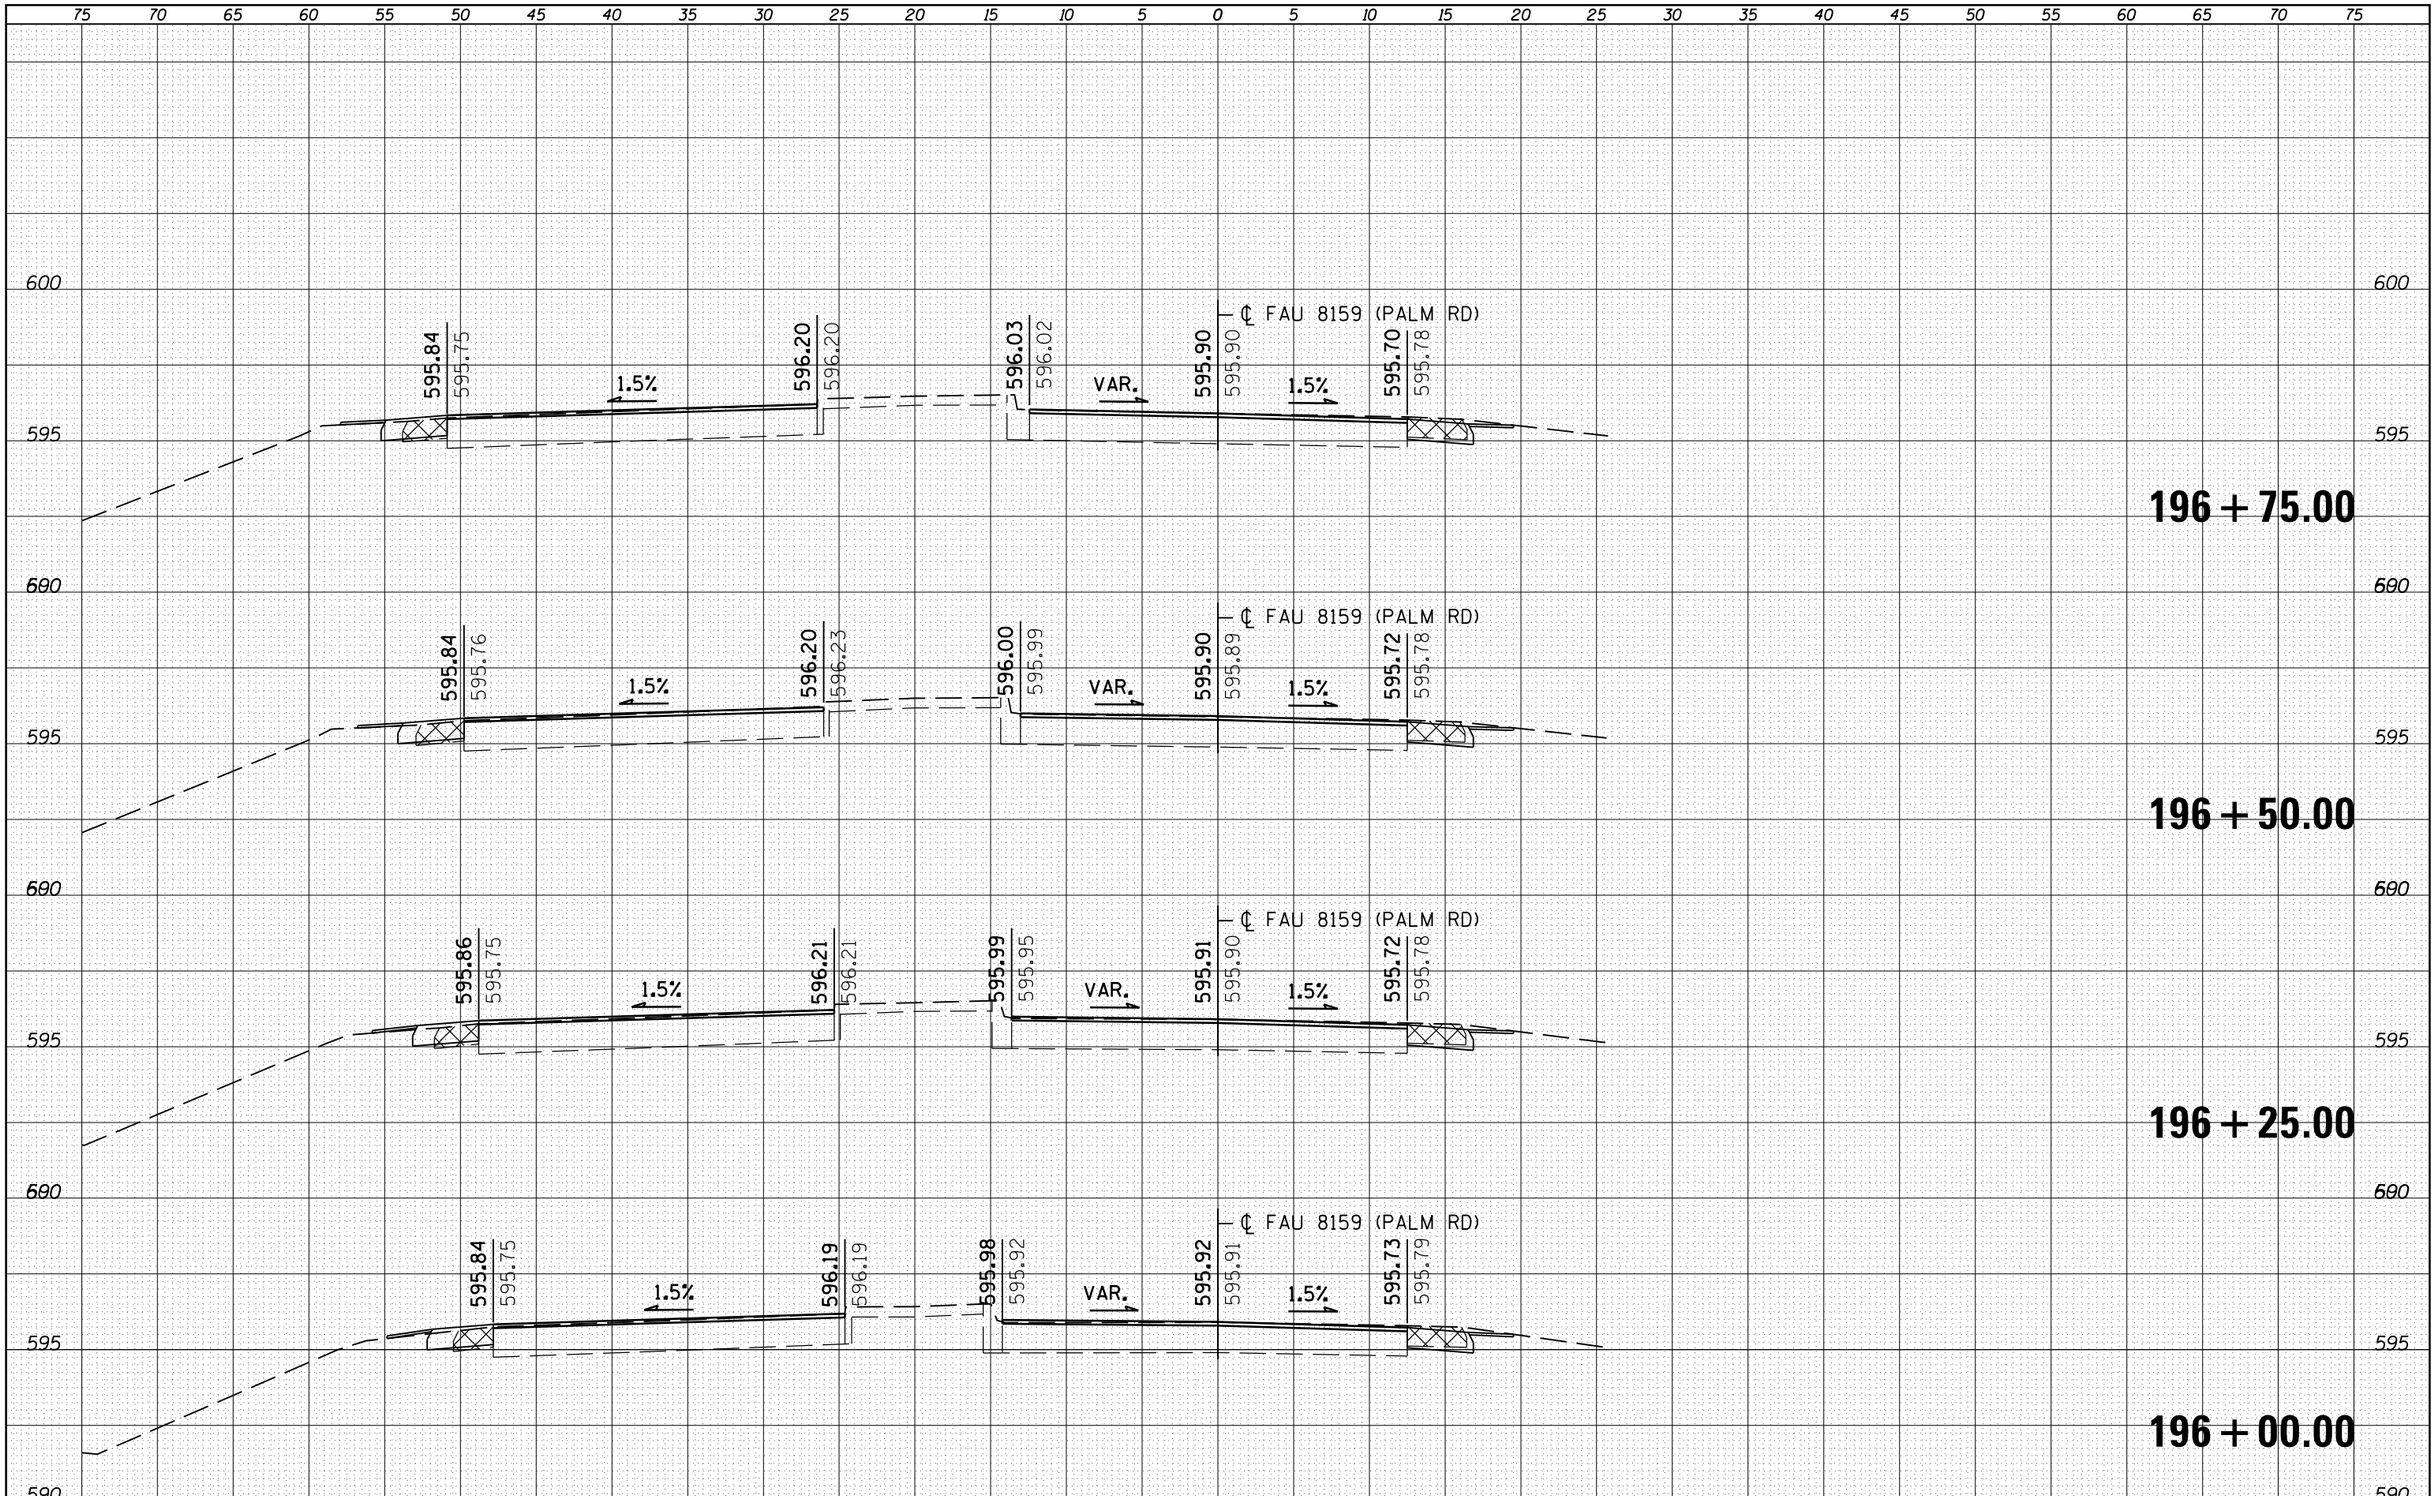


| FINAL SURVEY | BY | DATE |
|---|---|---|
| SURVEYED | | |
| PLOTTED | | |
| TEMPLATE | | |
| AREAS | | |
| AREAS CHECKED | | |
| NOTE BOOK | | |
| NO. | | |

| ORIGINAL SURVEY | BY | DATE |
|---|---|---|
| SURVEYED | | |
| PLOTTED | | |
| TEMPLATE | | |
| AREAS | | |
| AREAS CHECKED | | |
| NOTE BOOK | | |
| NO. | | |

| | | | |
|---|---|---|---|
| FILE NAME = c:\pw_work\pwidot\sparksgw\d0221228\d672C87-sht-xsshtml.dgn | USER NAME = sparksgw | DESIGNED - RSC | REVISED - |
| | | DRAWN - JWC | REVISED - |
| | PLOT SCALE = 10.0000 ' / in. | CHECKED - RSC | REVISED - |
| | PLOT DATE = Sep-01-2011 12:36:31PM | DATE - | REVISED - |

**STATE OF ILLINOIS**
**DEPARTMENT OF TRANSPORTATION**

**CROSS SECTION SHEETS**

SCALE: | SHEET NO. 7 OF 39 SHEETS | STA. 196+00.00 TO STA. 196+75.00

| F.A.U. RTE. | SECTION | COUNTY | TOTAL SHEETS | SHEET NO. |
|---|---|---|---|---|
| 7998 | 11OTS,N,L | SANGAMON | 95 | 63 |
| | | CONTRACT NO. 72C87 | | |
| | | ILLINOIS FED. AID PROJECT | | |