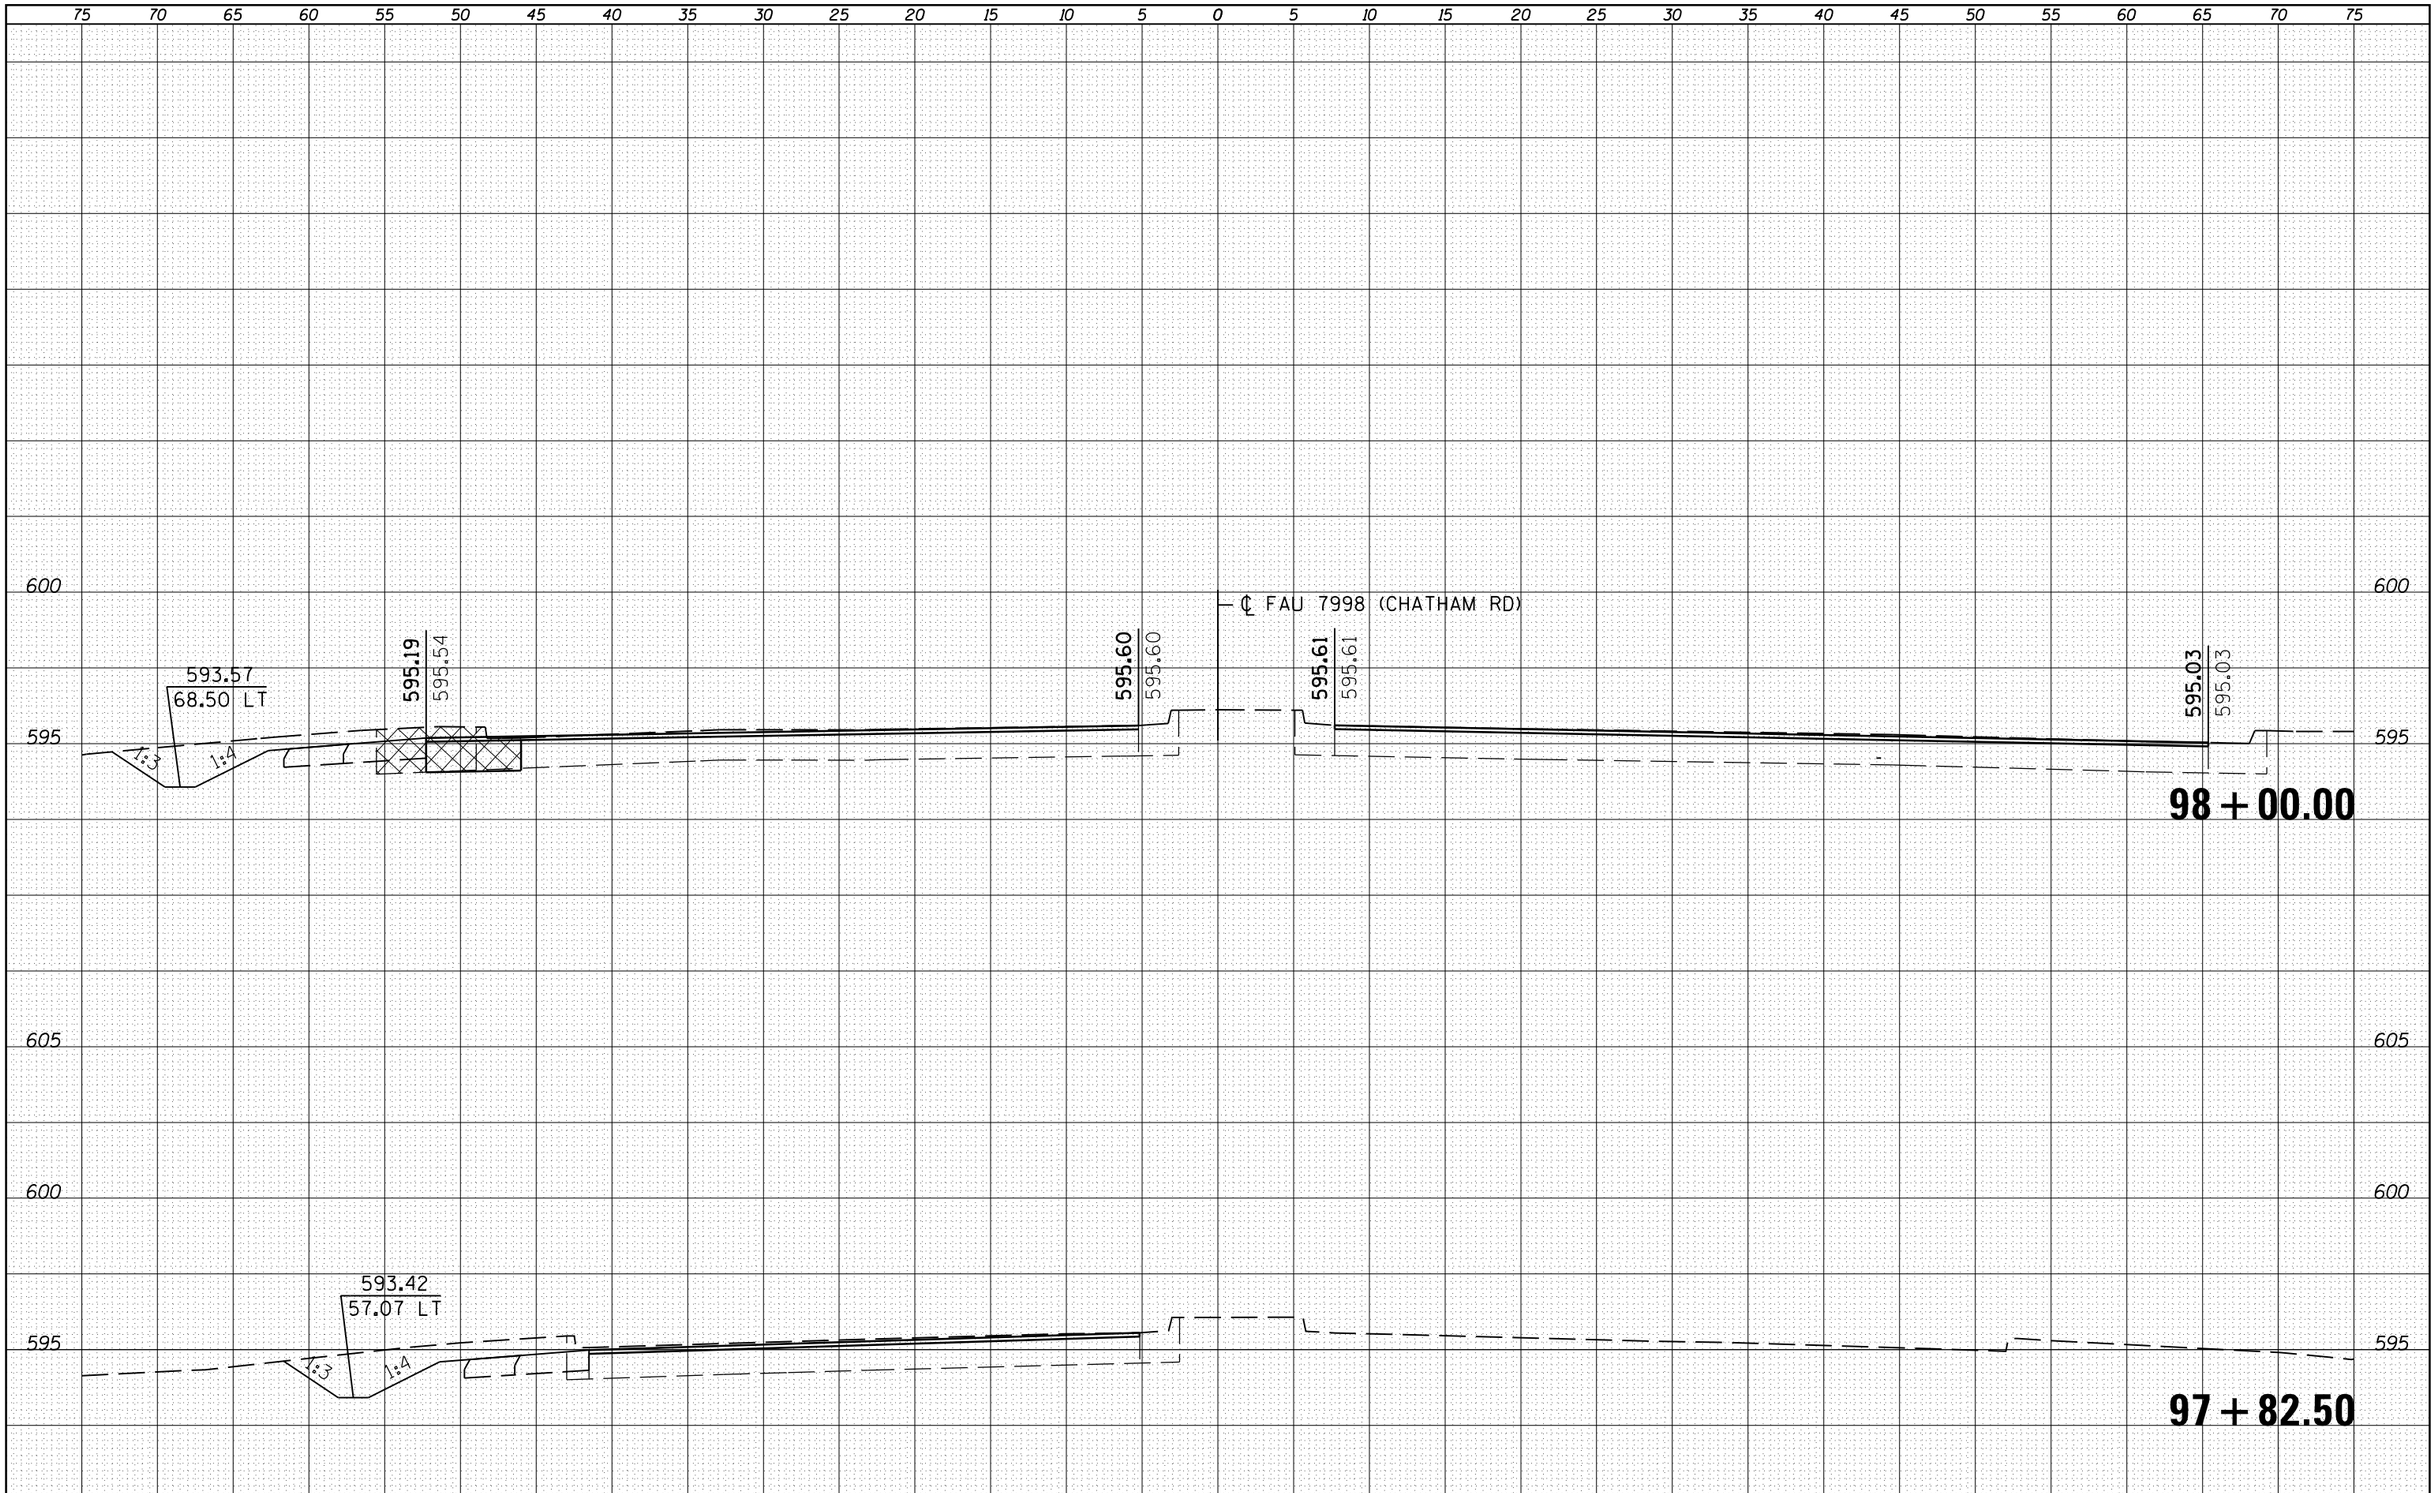

FINAL SURVEY		BY	DATE
NOTE BOOK	SURVEYED		
	PLOTTED		
	TEMPLATE		
	AREAS		
NO.	AREAS CHECKED		

ORIGINAL SURVEY		BY	DATE
NOTE BOOK	SURVEYED		
	PLOTTED		
	TEMPLATE		
	AREAS		
NO.	AREAS CHECKED		

FILE NAME = c:\pw_work\pwidot\sparksgw\d0221228\D672C87-sht-xsshtml2.dgn	USER NAME = sparksgw	DESIGNED - RSC	REVISED -
		DRAWN - JWC	REVISED -
	PLOT SCALE = 10.0000 ' / in.	CHECKED - RSC	REVISED -
	PLOT DATE = Sep-01-2011 12:36:52PM	DATE -	REVISED -

STATE OF ILLINOIS
DEPARTMENT OF TRANSPORTATION

CROSS SECTION SHEETS

SCALE: | SHEET NO. 39 OF 39 SHEETS | STA. 97+82.50 TO STA. 98+00.00

F.A.U. RTE.	SECTION	COUNTY	TOTAL SHEETS	SHEET NO.
7998	11OTS,N,L	SANGAMON	95	95
		CONTRACT NO. 72C87		
		ILLINOIS FED. AID PROJECT		