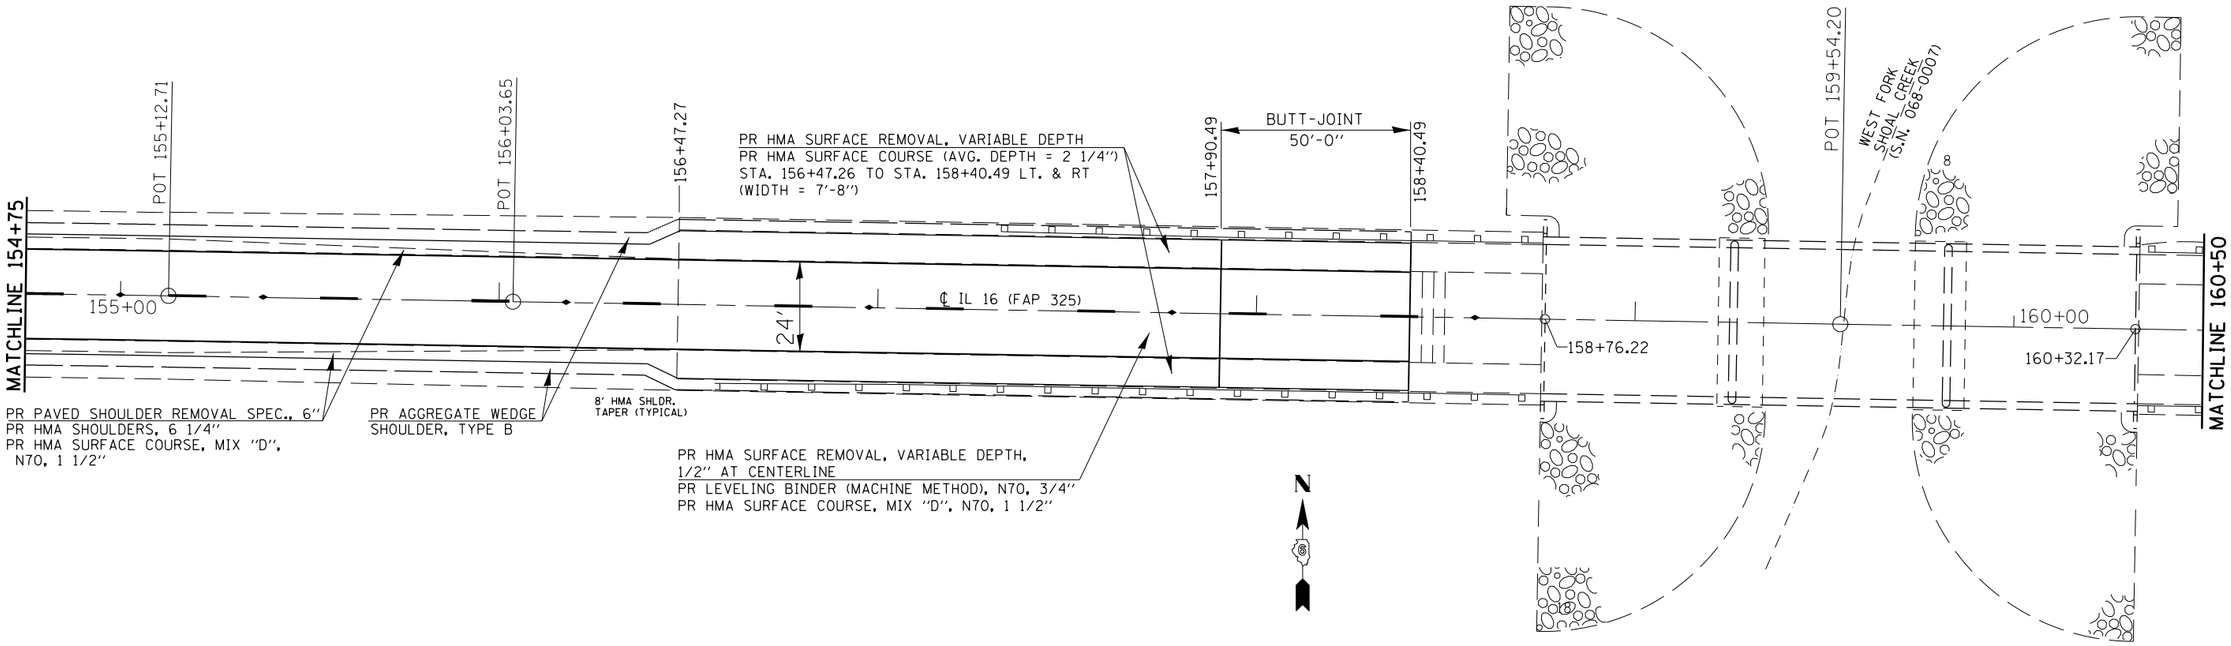


NOTES:
THE PROPOSED EDGE OF PAVEMENT STRIPES ARE NOT SHOWN ON THIS PLAN SHEET. SEE SCHEDULES FOR E.O.P. STRIPING AND OTHER PAVEMENT MARKING LOCATIONS.
SEE SIDEROAD AND ENTRANCE SCHEDULES FOR THEIR PROPOSED IMPROVEMENT DETAILS.

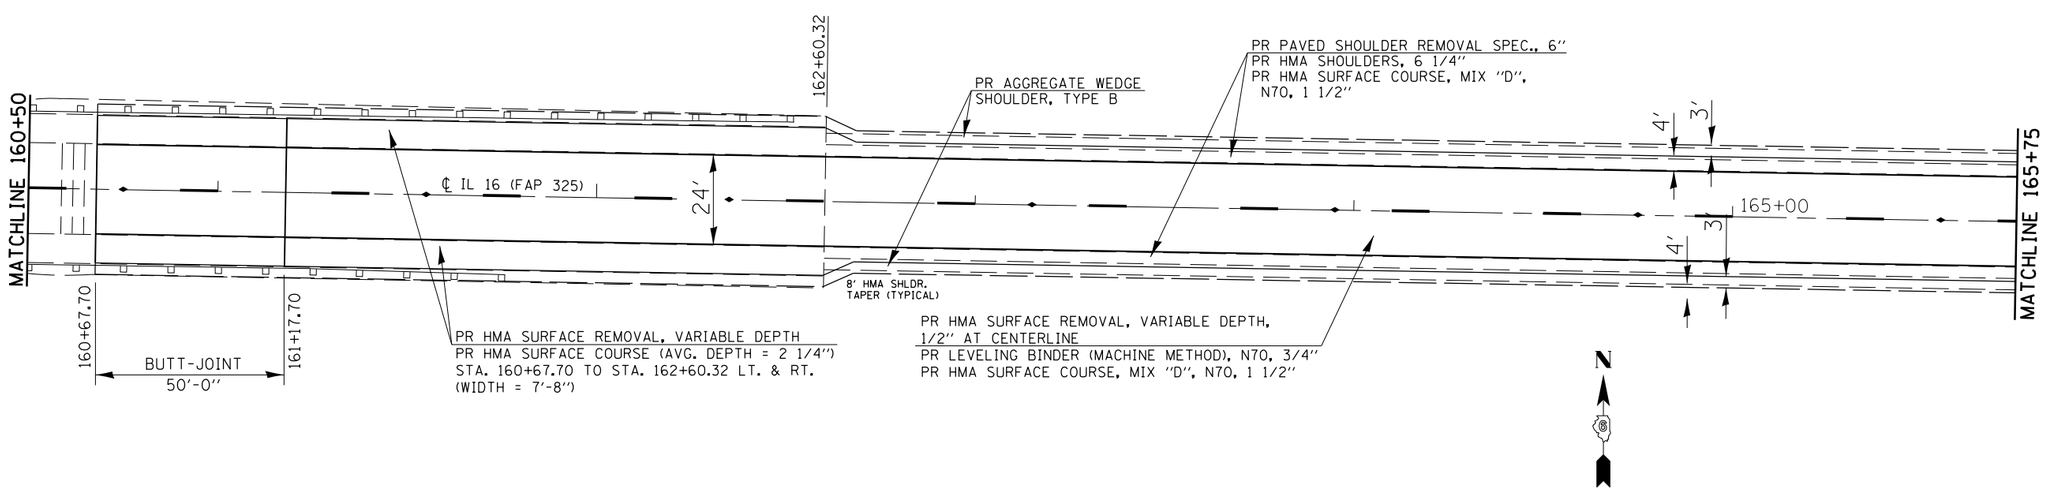


•- 325, 42
••- (15, 21)RS-7, 22RS-4, 24RS-8

| | | | | | | | | | | |
|---|---|---|---|---|---|---|---|---|---|---|
| FILE NAME = c:\pw_work\pwidot\sparksgw\d0222005\D672D67-sht-plan.dgn | USER NAME = sparksgw | DESIGNED - RTS | REVISED - | STATE OF ILLINOIS DEPARTMENT OF TRANSPORTATION | PLAN SHEET (RURAL) | F.A.P. RTE. | SECTION | COUNTY | TOTAL SHEETS | SHEET NO. |
| | | DRAWN - RTS | REVISED - | | | • | •• | MONTGOMERY | 80 | 45 |
| | PLOT SCALE = 40.0000 ' / in. | CHECKED - | REVISED - | | | | | CONTRACT NO. 72D67 | | |
| | PLOT DATE = Aug-25-2011 10:16:04AM | DATE - 06-15-11 | REVISED - | | SCALE: SHEET NO. 5 OF 15 SHEETS STA. TO STA. | FED. ROAD DIST. NO. | ILLINOIS | FED. AID PROJECT | | |