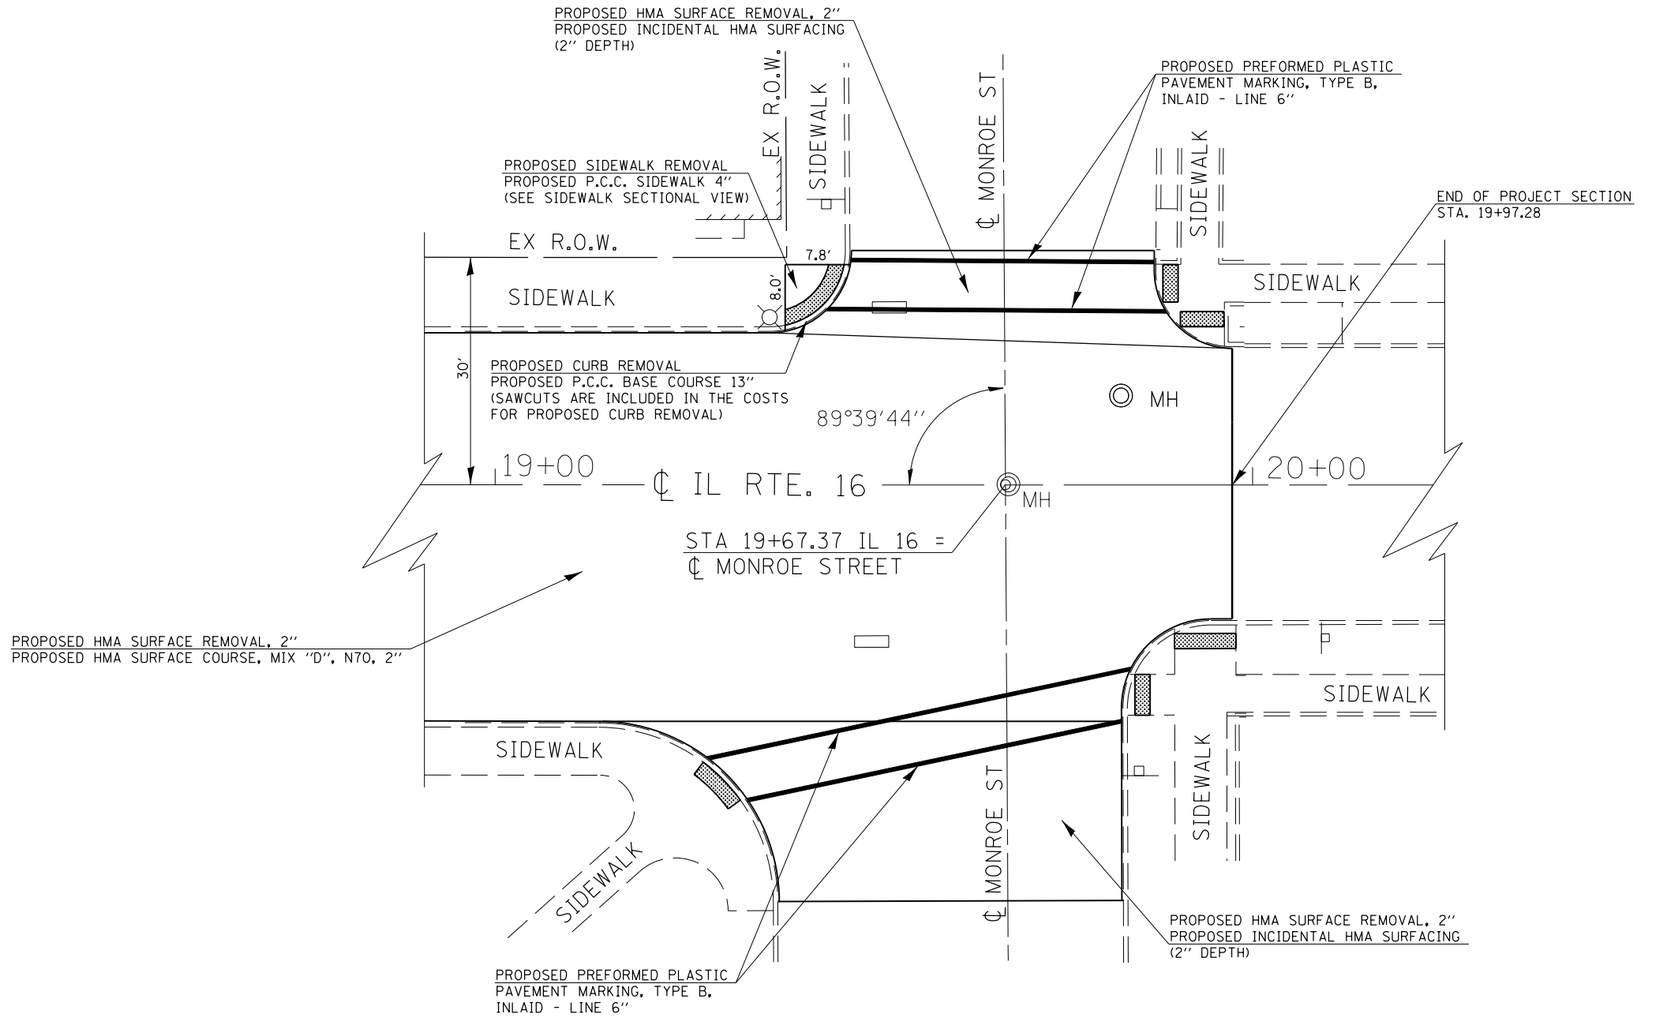

▨ -PROPOSED DETECTABLE WARNING

SCHEDULE OF QUANTITIES

DETECTABLE WARNINGS:
NORTHWEST QUADRANT = 20.5 SQUARE FEET
NORTHEAST QUADRANT = 20.4 SQUARE FEET
SOUTHEAST QUADRANT = 27.0 SQUARE FEET
SOUTHWEST QUADRANT = 13.5 SQUARE FEET
TOTAL = 81.4 SQUARE FEET

SIDEWALK REMOVAL:
NORTHWEST QUADRANT = 44.0 SQUARE FEET
TOTAL = 44.0 SQUARE FEET

CURB REMOVAL:
NORTHWEST QUADRANT = 12.0 FEET
TOTAL = 12.0 FEET

PORTLAND CEMENT CONCRETE BASE COURSE 13'':
NORTHWEST QUADRANT = 0.7 SQUARE FEET
TOTAL = 0.7 SQUARE FEET

PORTLAND CEMENT CONCRETE SIDEWALK 4'':
NORTHWEST QUADRANT = 23.5 SQUARE FEET
TOTAL = 23.5 SQUARE FEET

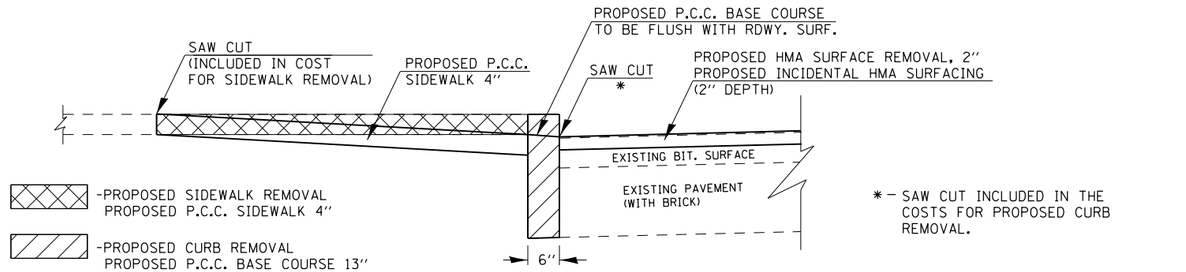

SIDEWALK SECTIONAL VIEW

•- 325, 42
••- (15, 21)RS-7, 22RS-4, 24RS-8

FILE NAME = c:\pw_work\pwidot\sparksgw\d0222005\D672067-sht-details.dgn	USER NAME = sparksgw	DESIGNED - RTS	REVISED -	STATE OF ILLINOIS DEPARTMENT OF TRANSPORTATION	SIDEWALK RAMP & DETECTABLE WARNINGS	F.A.P RTE.	SECTION	COUNTY	TOTAL SHEETS	SHEET NO.
	PLOT SCALE = 200.0000 ' / in.	DRAWN - RTS	REVISED -			•	••	MONTGOMERY	80	71
	PLOT DATE = Aug-25-2011 10:16:22AM	CHECKED -	REVISED -					CONTRACT NO.		
		DATE - 07-12-11	REVISED -		SCALE: SHEET NO. 1 OF 1 SHEETS STA. TO STA.	FED. ROAD DIST. NO.	ILLINOIS	FED. AID PROJECT		