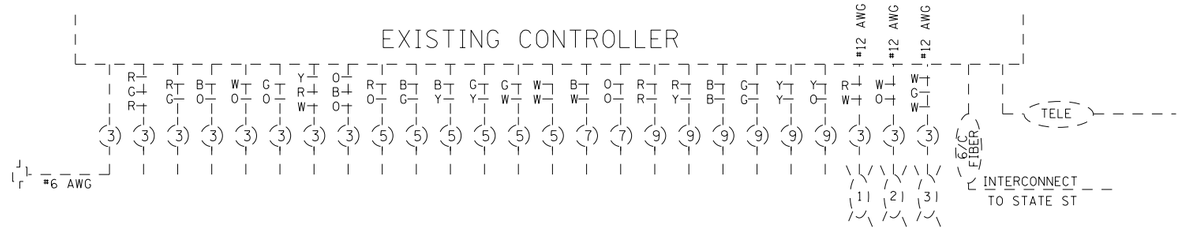

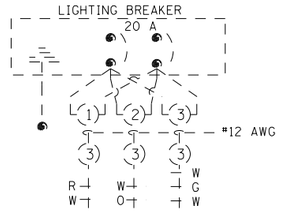

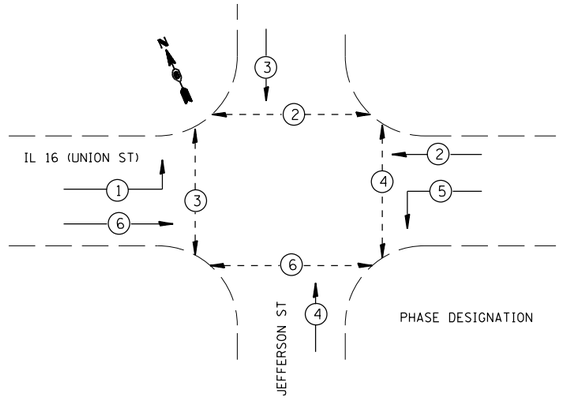

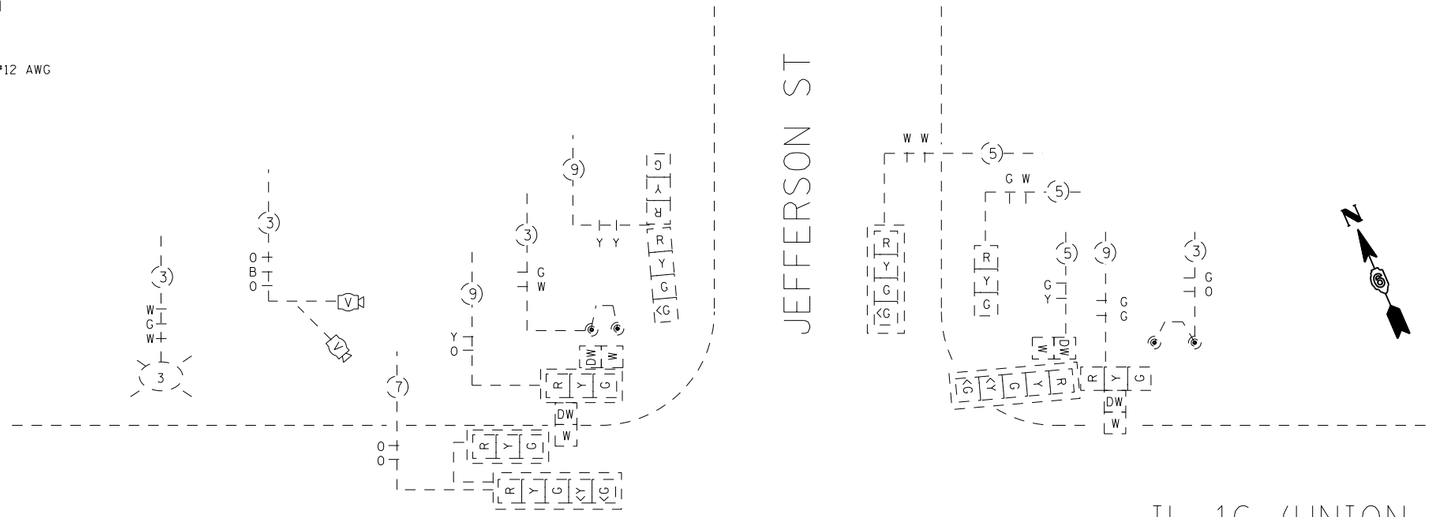

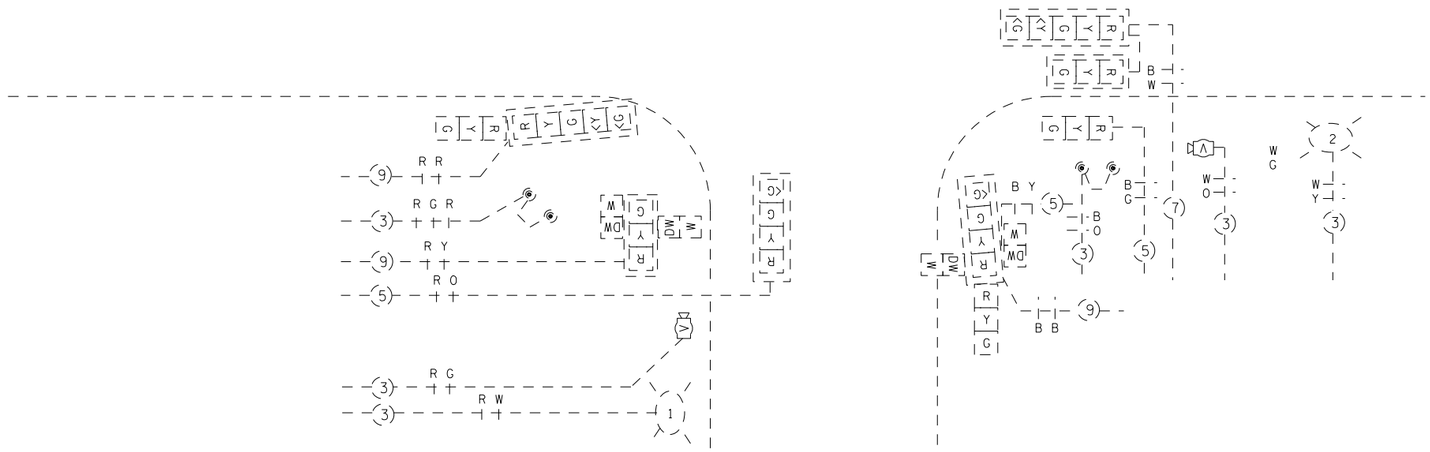

NOT TO SCALE

•- 325, 42

••- (15, 21)RS-7, 22RS-4, 24RS-8

FILE NAME = c:\pw_work\pwidot\sparksgw\d0222005\D672D67-sht-ts.dgn	USER NAME = sparksgw	DESIGNED - SEC	REVISED -	**STATE OF ILLINOIS DEPARTMENT OF TRANSPORTATION**	**EXISTING TRAFFIC SIGNALS**	F.A.P RTE.	SECTION	COUNTY	TOTAL SHEETS	SHEET NO.
	PLOT SCALE = 200.0000 ' / in.	DRAWN - SEC	REVISED -			•	••	MONTGOMERY	80	75
	PLOT DATE = Aug-25-2011 10:16:29AM	CHECKED -	REVISED -						CONTRACT NO. 72D67	
		DATE - 07-19-11	REVISED -		SCALE: SHEET NO. 2 OF 7 SHEETS STA. TO STA.	FED. ROAD DIST. NO.	ILLINOIS	FED. AID PROJECT		