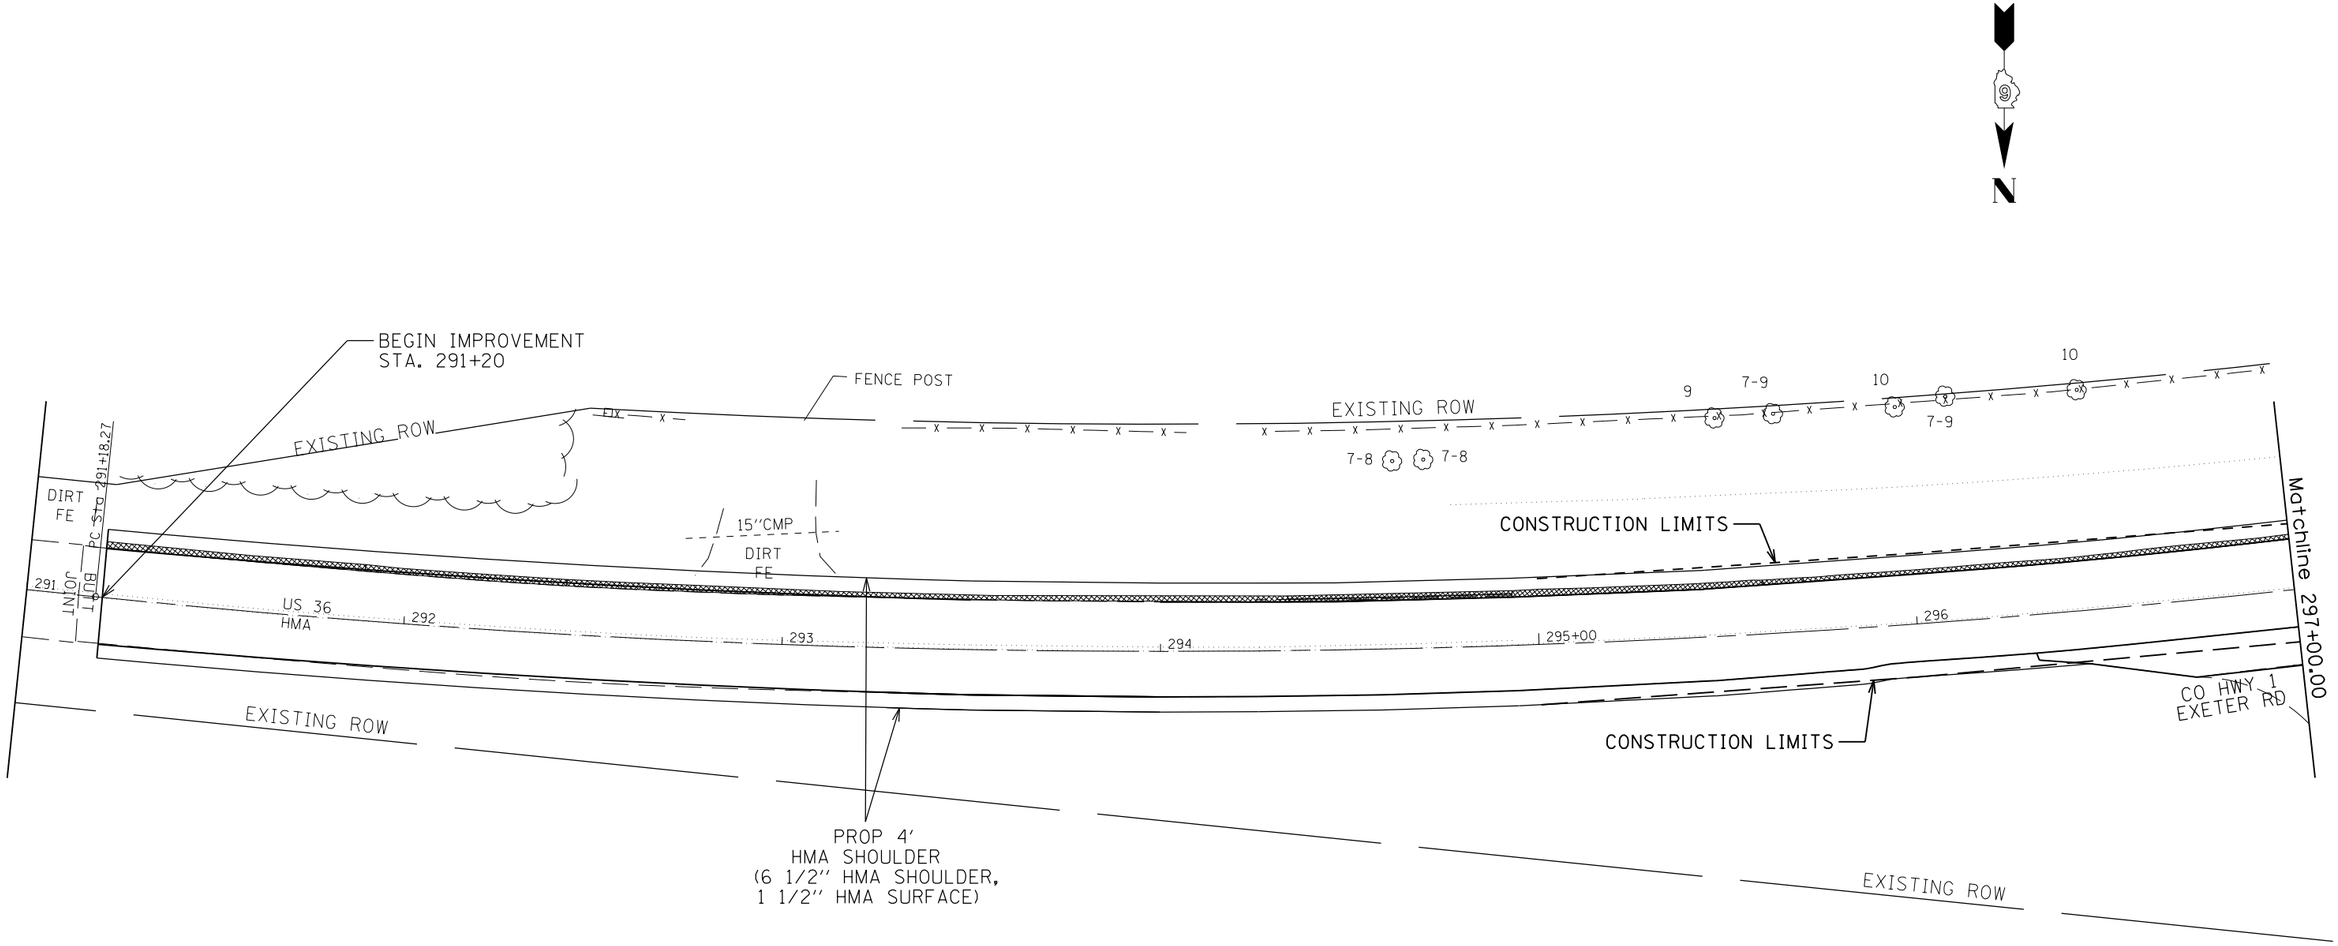

FILE NAME = c:\pw_work\pwidot\sparksgw\d0222050\p.dgn	USER NAME = sparksgw	DESIGNED -	REVISED -
		DRAWN -	REVISED -
	PLOT SCALE = 40.0000 ' / in.	CHECKED -	REVISED -
	PLOT DATE = Aug-26-2011 02:46:57PM	DATE -	REVISED -

STATE OF ILLINOIS
DEPARTMENT OF TRANSPORTATION

OLD US 36

SCALE: | SHEET NO. OF SHEETS | STA. | TO STA.

F.A.S. RTE.	SECTION	COUNTY	TOTAL SHEETS	SHEET NO.
1610	22RS-10	SCOTT	42	9
		CONTRACT NO. 72D84		
	ILLINOIS FED. AID PROJECT			