SEC 18, T20N, R2W, 3RD PM

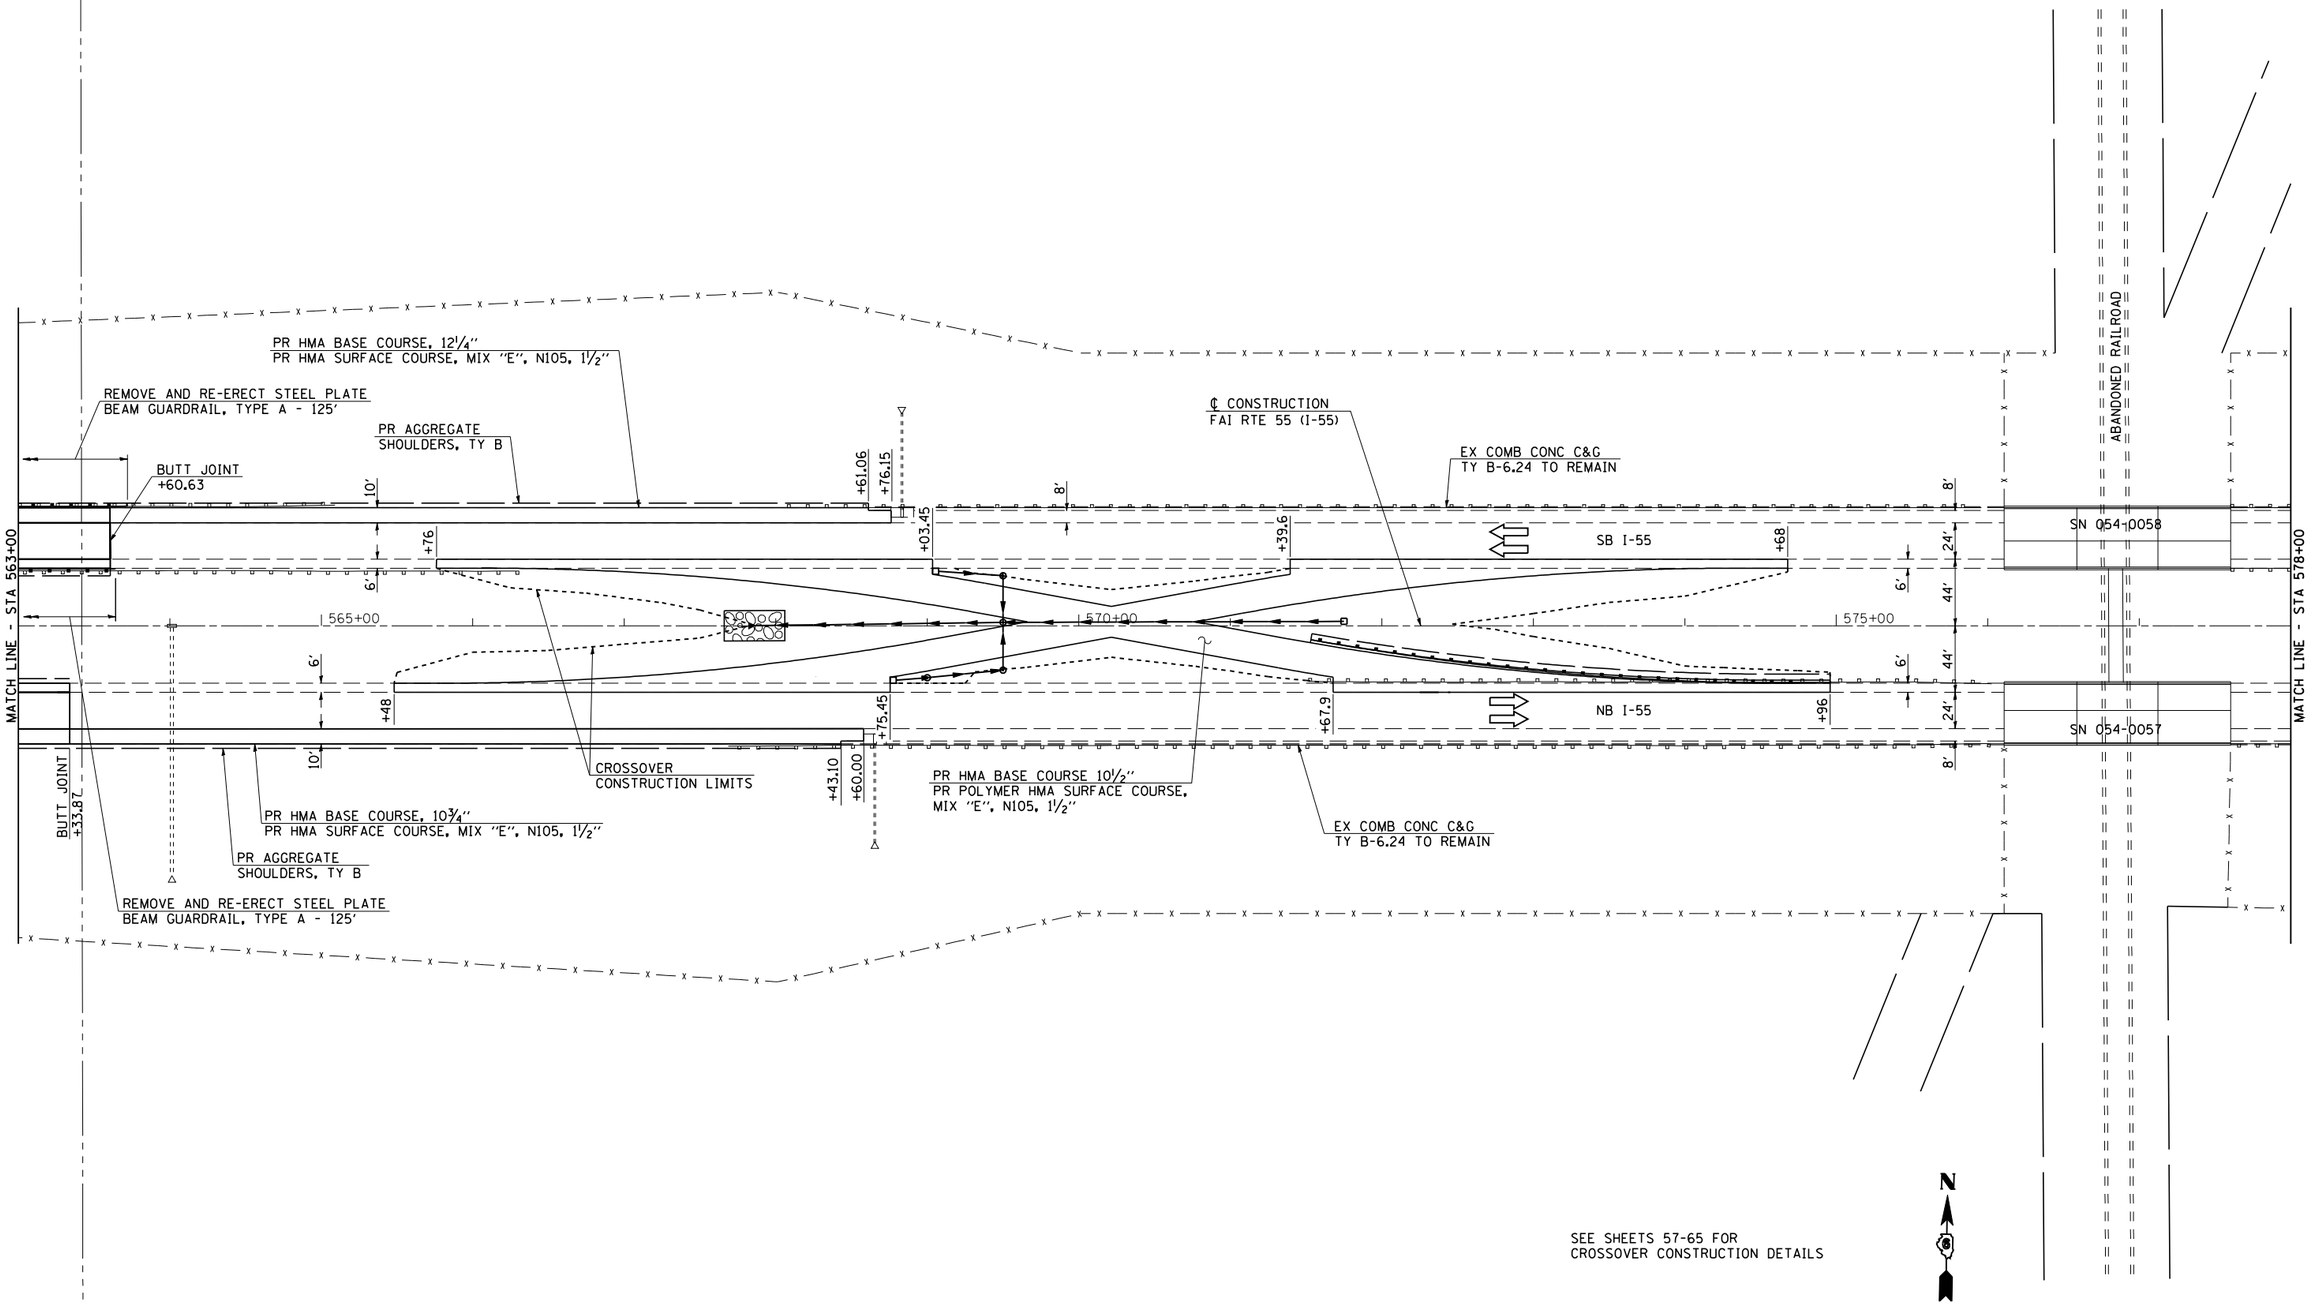

CEC Cummins Engineering Corporation — Civil and Structural Engineering	JOB = 2236.9	DESIGNED - NAK	REVISED -	STATE OF ILLINOIS DEPARTMENT OF TRANSPORTATION	I-55 PLAN			F.A.I. RTE.	SECTION	COUNTY	TOTAL SHEETS / SHEET NO.
	FILE NAME = D672E10-sht-plan.dgn	DRAWN - TJD	REVISED -					55	D6 LOGAN CO BR 2011	LOGAN	224 / 35
	PLOT SCALE = 100.0000 ' / IN.	CHECKED - NAK	REVISED -							CONTRACT NO. 72E10	
	PLOT DATE = 9/8/2011	DATE - 8/12/2011	REVISED -		SCALE:	SHEET NO. OF SHEETS	STA. 563+00 TO STA. 578+00	FED. ROAD DIST. NO.	ILLINOIS	FED. AID PROJECT	