SEC 18, T20N, R2W, 3RD PM

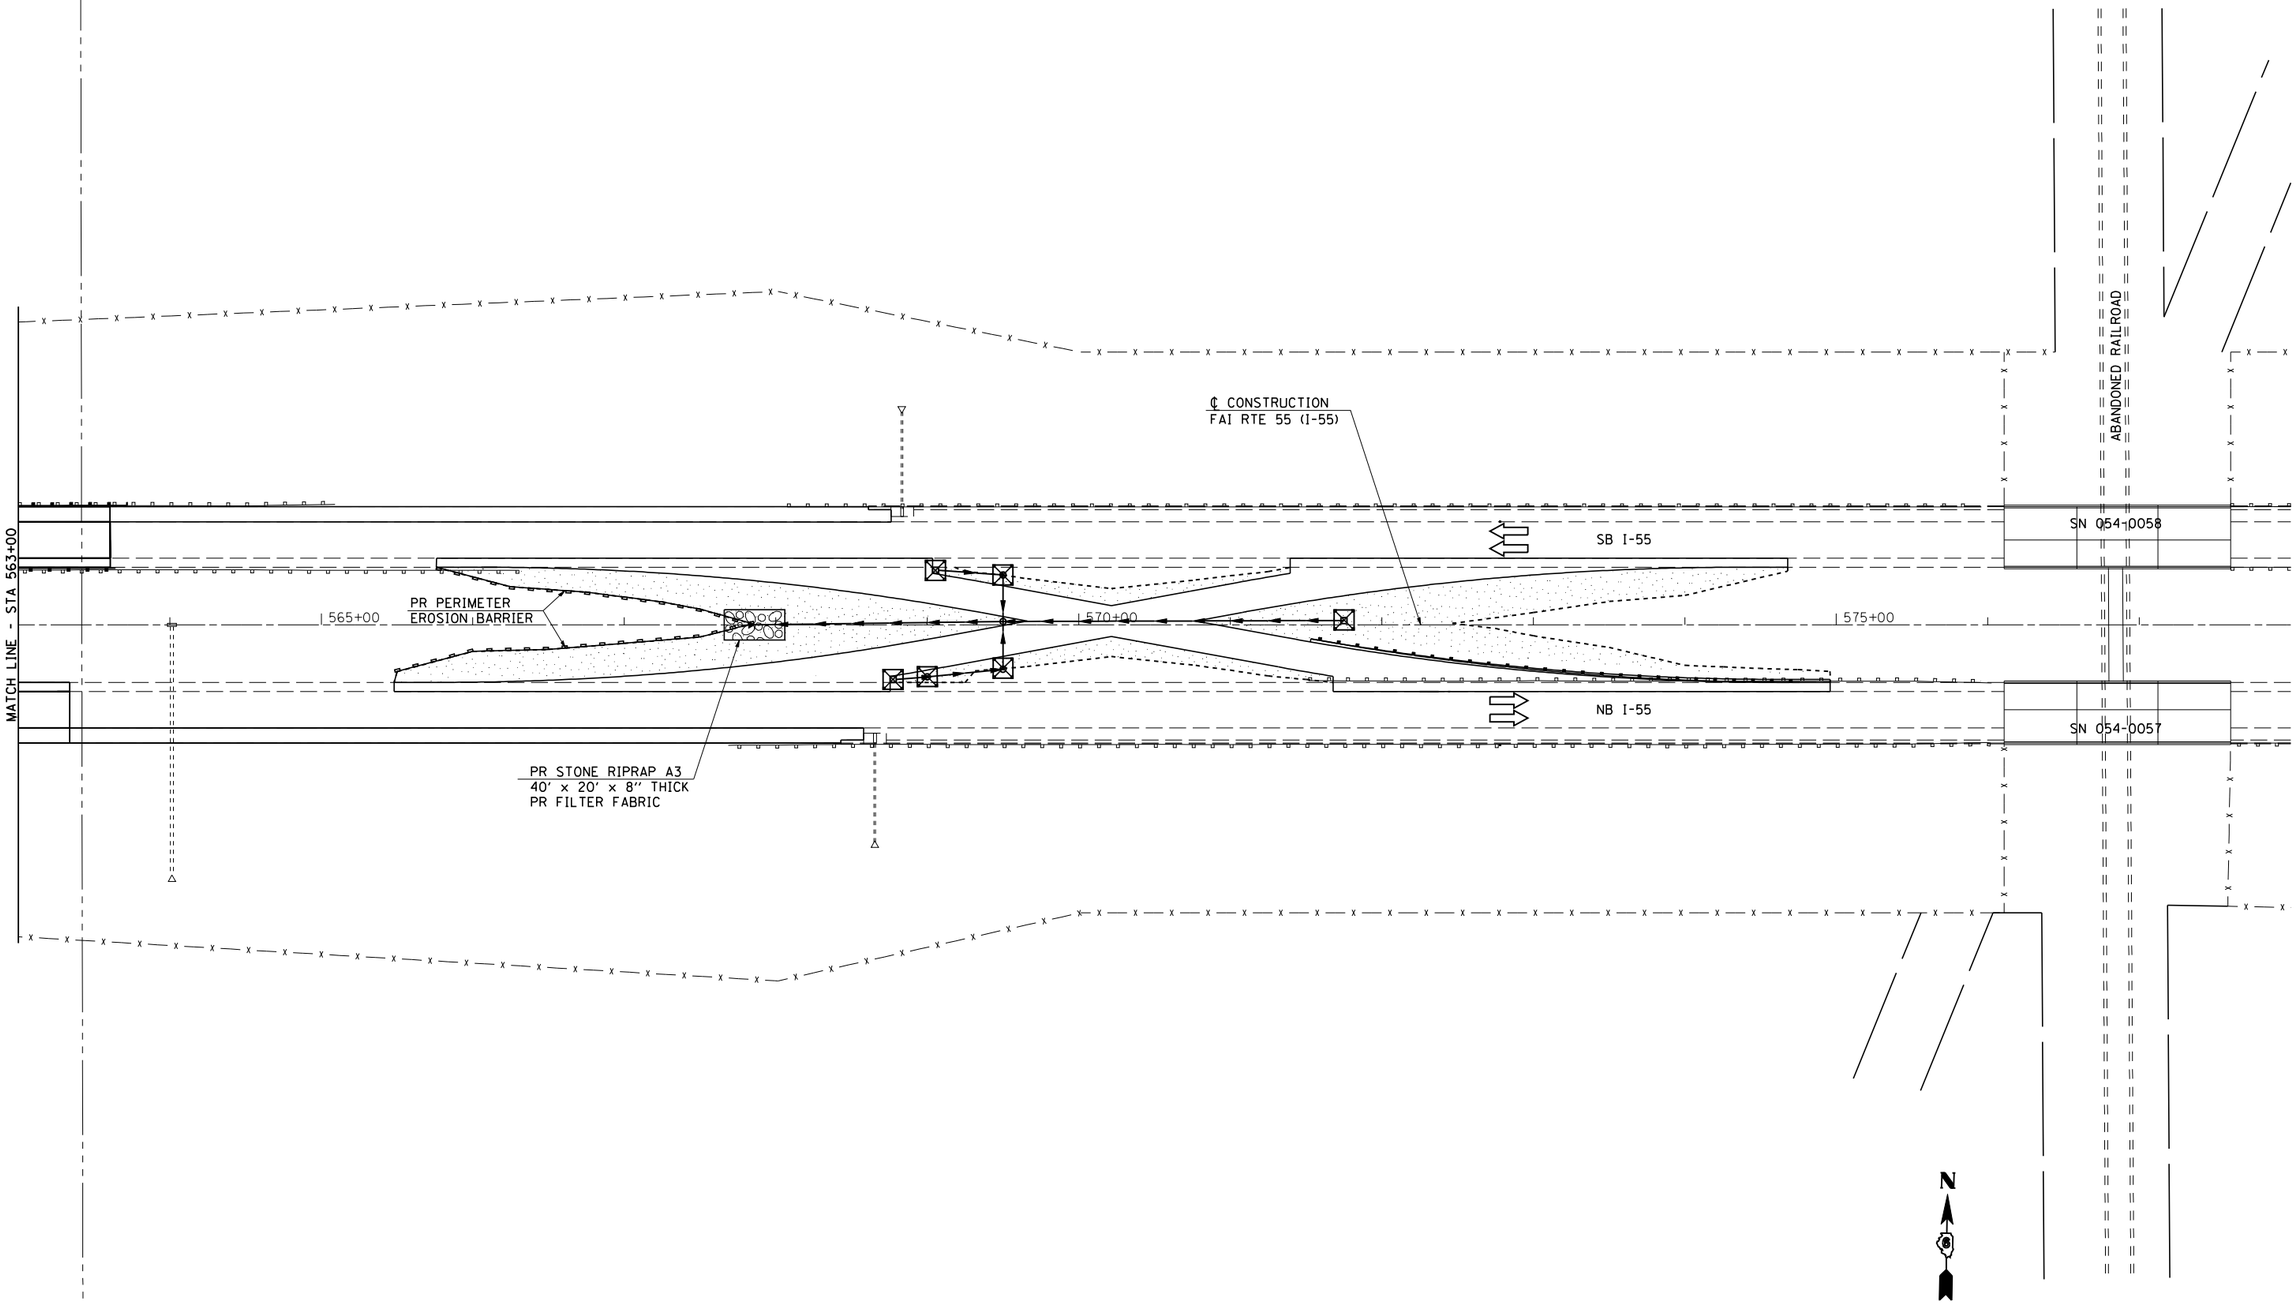

CEC Cummins Engineering Corporation — Civil and Structural Engineering	JOB = 2236.9	DESIGNED - NAK	REVISED -
	FILE NAME = D672E10-sht-ero.dgn	DRAWN - TJD	REVISED -
	PLOT SCALE = 100.0000 ' / IN.	CHECKED - NAK	REVISED -
	PLOT DATE = 9/8/2011	DATE - 8/12/2011	REVISED -

STATE OF ILLINOIS
DEPARTMENT OF TRANSPORTATION

FAI ROUTE 55
STORMWATER POLLUTION PREVENTION PLAN

SCALE: | SHEET NO. OF SHEETS | STA. 563+00 TO STA. 578+00

F.A.I. RTE.	SECTION	COUNTY	TOTAL SHEETS	SHEET NO.
55	D6 LOGAN CO BR 2011	LOGAN	224	105
		CONTRACT NO. 72E10		
FED. ROAD DIST. NO.	ILLINOIS	FED. AID PROJECT		