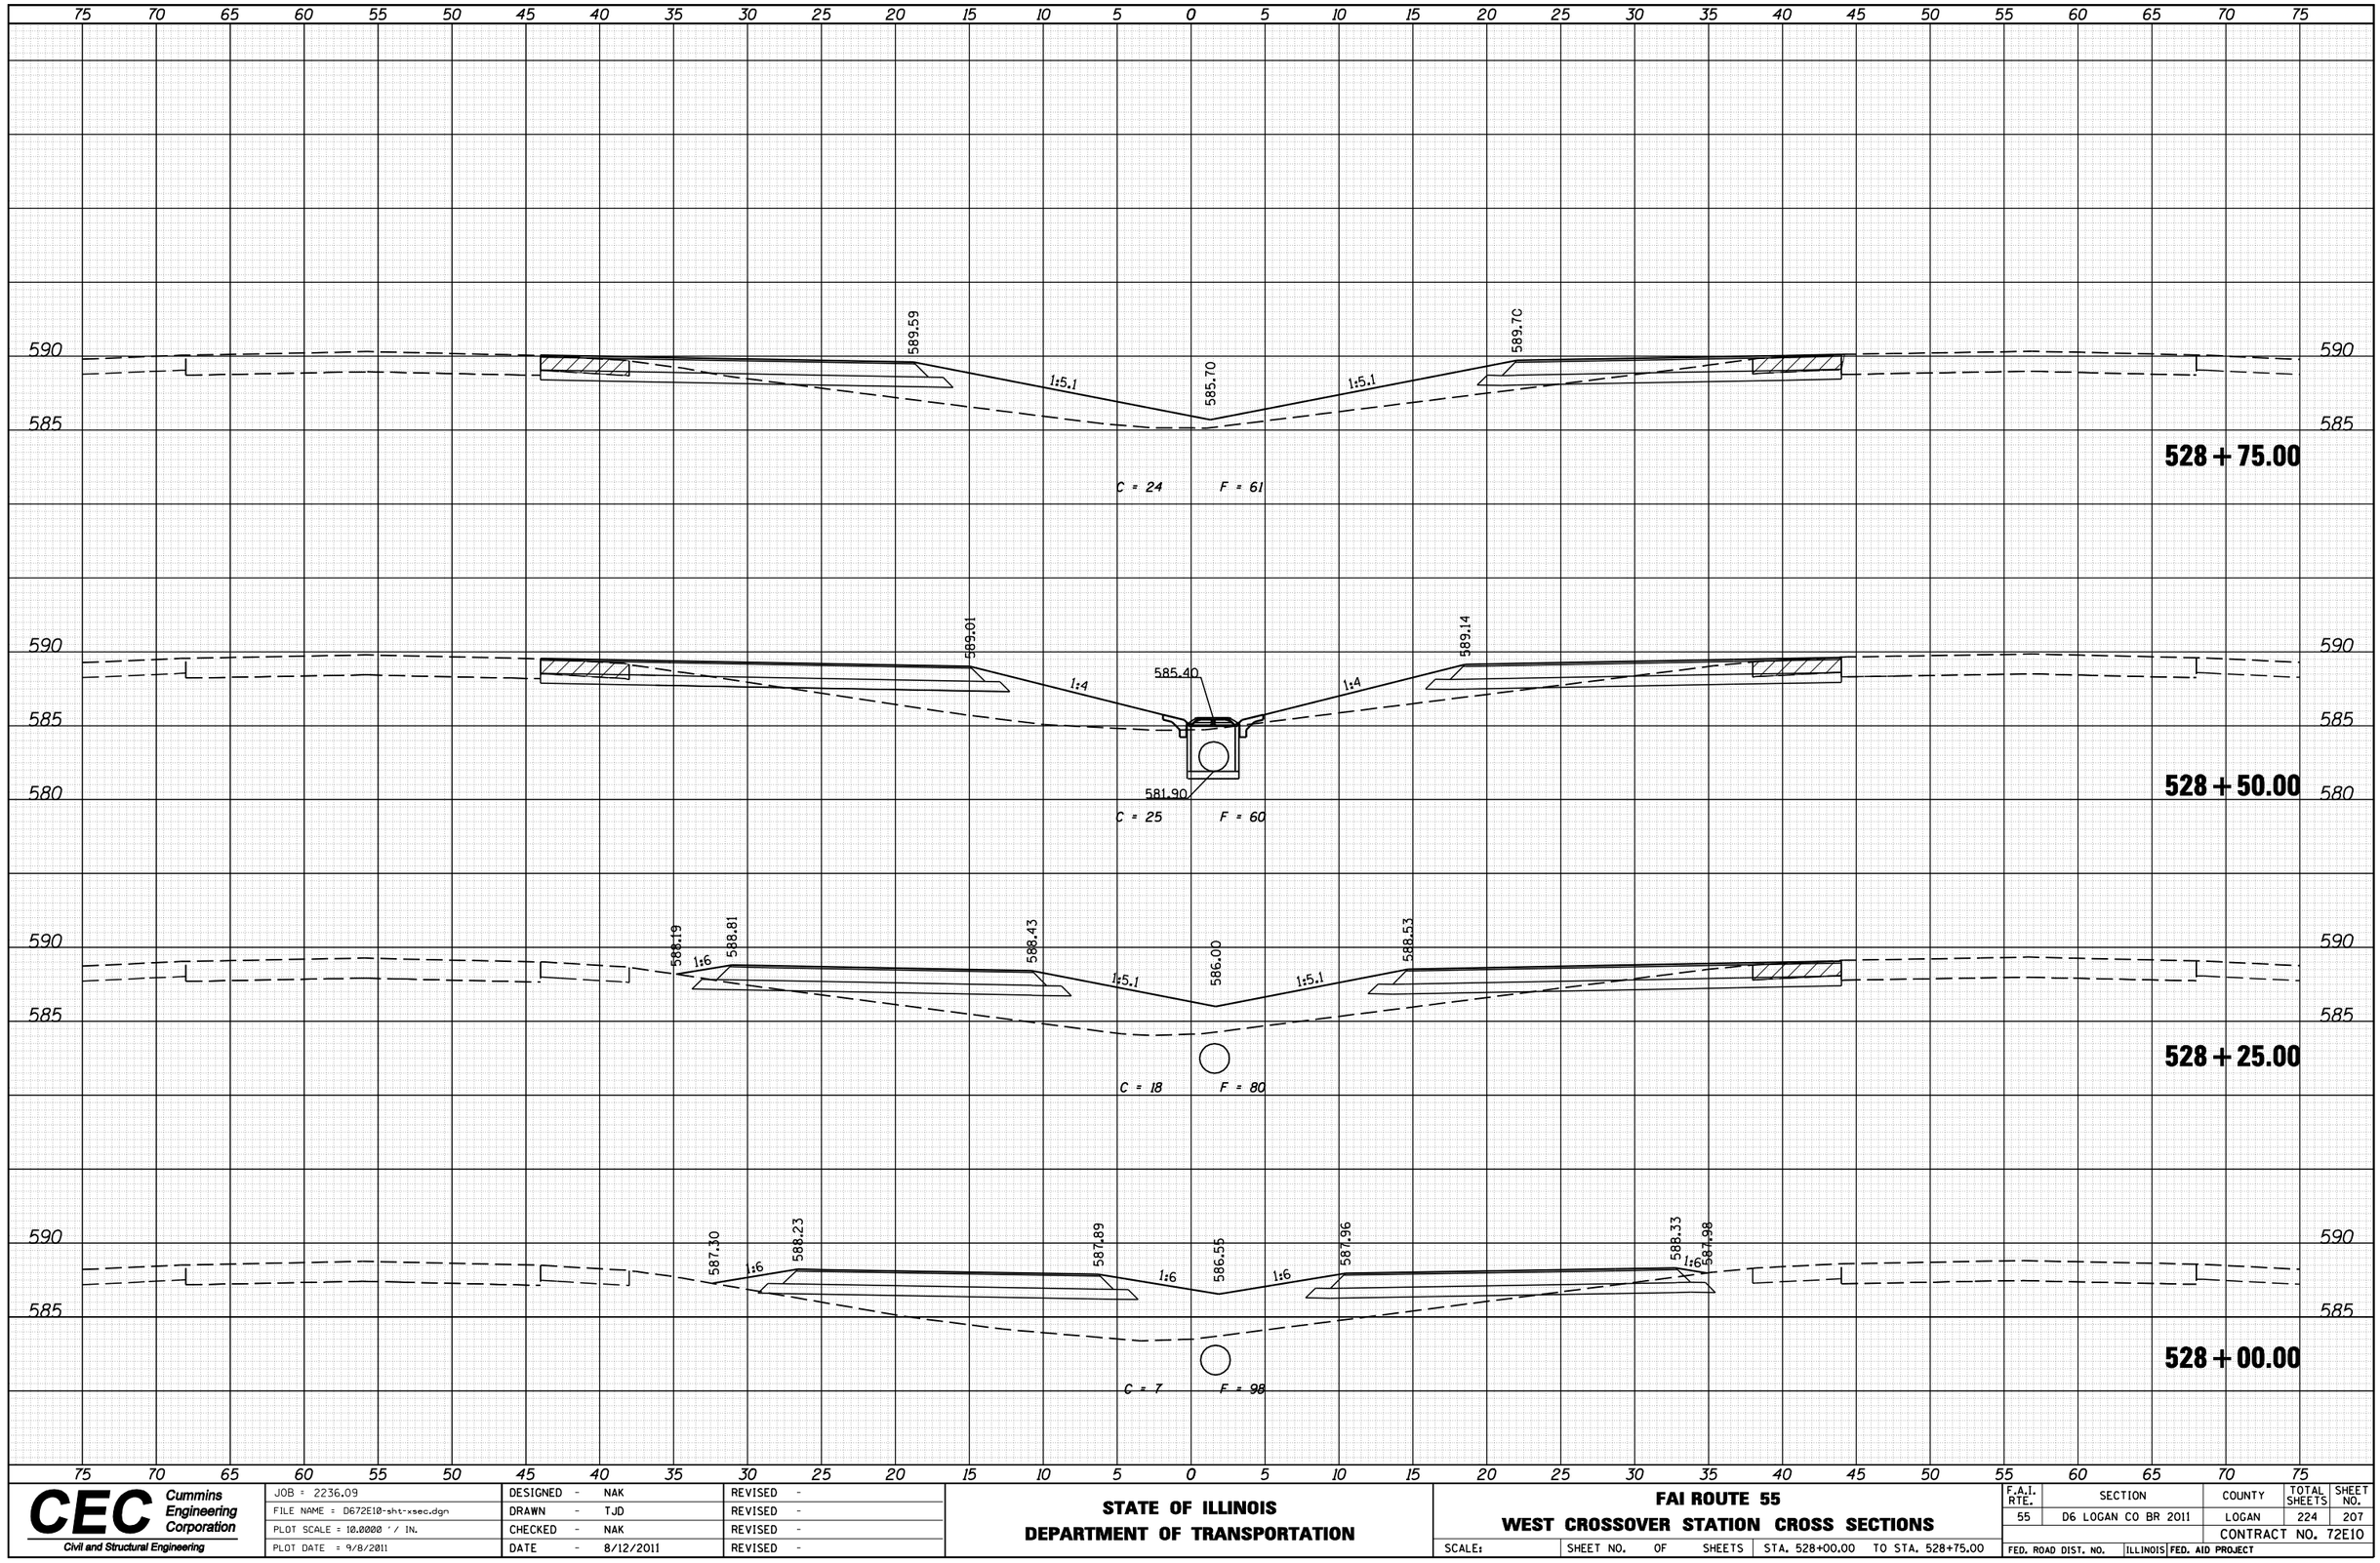

FINAL SURVEY	BY	DATE
SURVEYED		
PLOTTED		
TEMPLATE		
AREAS		
AREAS CHECKED		
NOTE BOOK		
NO.		

ORIGINAL SURVEY	BY	DATE
SURVEYED		
PLOTTED		
TEMPLATE		
AREAS		
AREAS CHECKED		
NOTE BOOK		
NO.		

CEC Cummins Engineering Corporation
Civil and Structural Engineering

JOB = 2236.09	DESIGNED - NAK	REVISED -	
FILE NAME = D672E10-sht-xsec.dgn	DRAWN - TJD	REVISED -	
PLOT SCALE = 10.0000 ' / IN.	CHECKED - NAK	REVISED -	
PLOT DATE = 9/8/2011	DATE - 8/12/2011	REVISED -	

STATE OF ILLINOIS
DEPARTMENT OF TRANSPORTATION

FAI ROUTE 55
WEST CROSSOVER STATION CROSS SECTIONS

SCALE: | SHEET NO. OF SHEETS | STA. 528+00.00 TO STA. 528+75.00

F.A.I. RTE.	SECTION	COUNTY	TOTAL SHEETS	SHEET NO.
55	D6 LOGAN CO BR 2011	LOGAN	224	207
		CONTRACT NO. 72E10		
FED. ROAD DIST. NO.	ILLINOIS	FED. AID PROJECT		