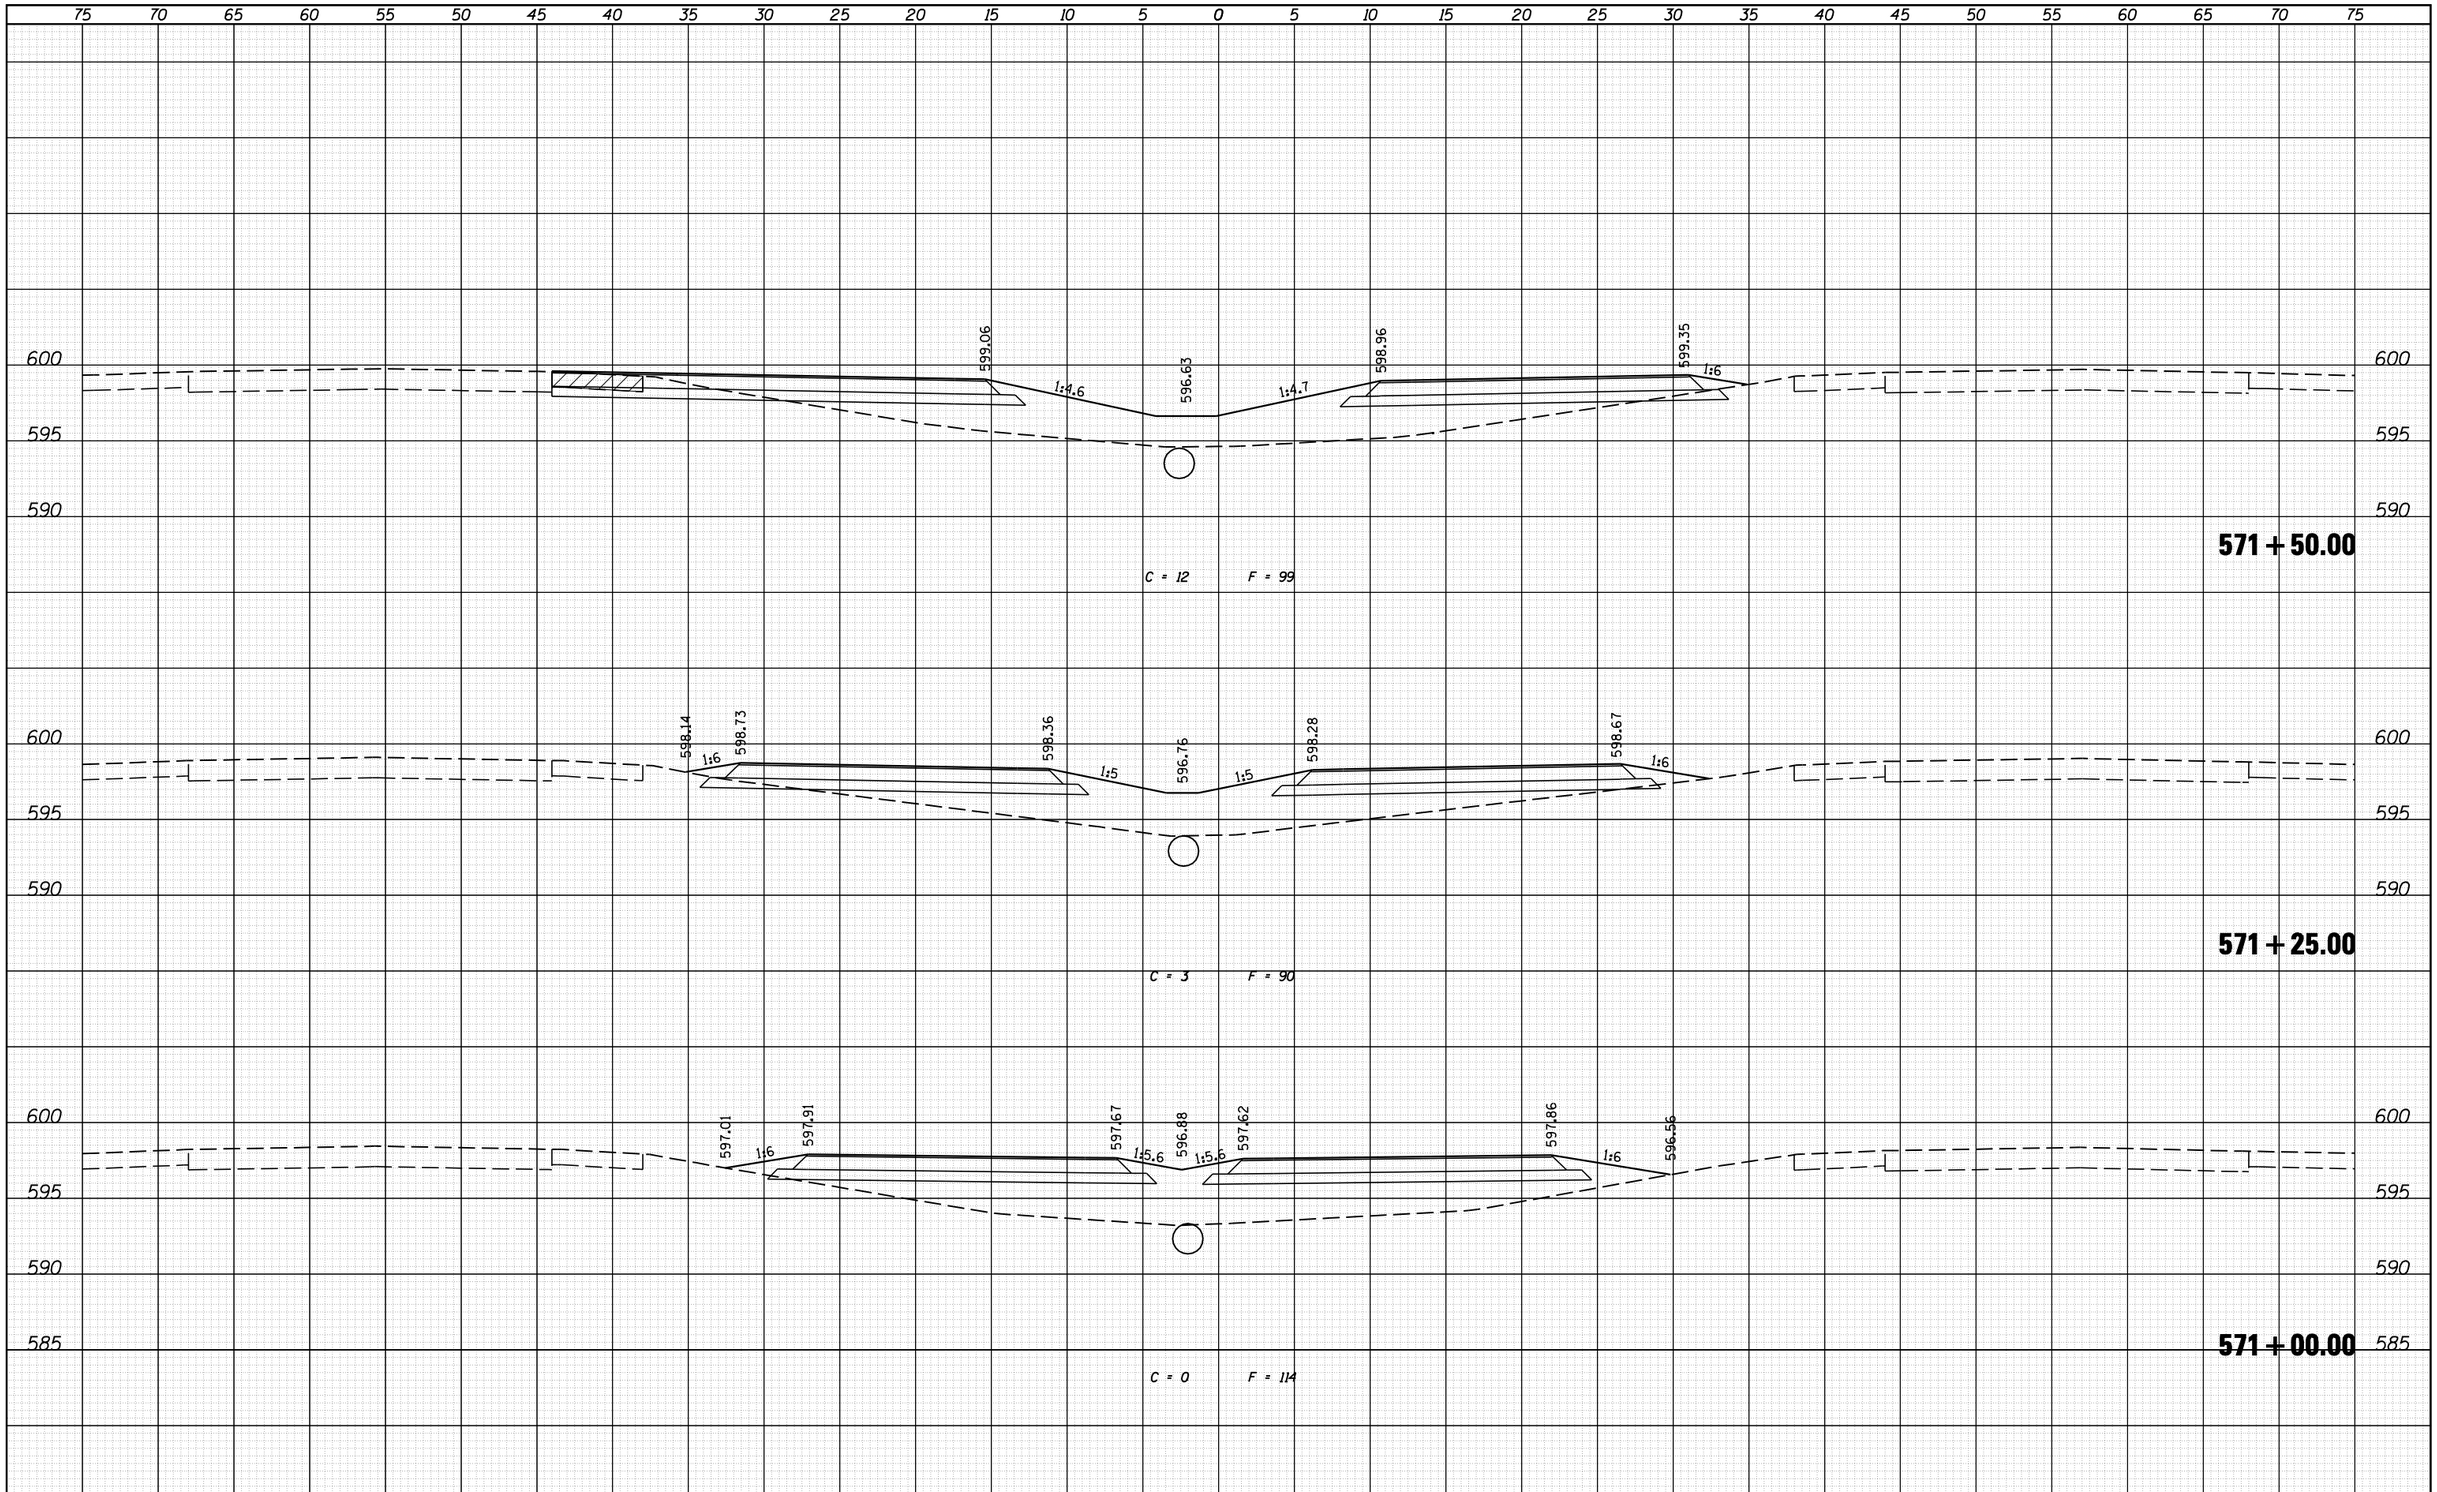

FINAL SURVEY	BY	DATE
SURVEYED		
PLOTTED		
TEMPLATE		
AREAS		
AREAS CHECKED		
NOTE BOOK NO.		

ORIGINAL SURVEY	BY	DATE
SURVEYED		
PLOTTED		
TEMPLATE		
AREAS		
AREAS CHECKED		
NOTE BOOK NO.		

CEC Cummins Engineering Corporation
Civil and Structural Engineering

JOB = 2236.09	DESIGNED - NAK	REVISED -	
FILE NAME = D672E10-sht-xsec.dgn	DRAWN - TJD	REVISED -	
PLOT SCALE = 10.0000 ' / IN.	CHECKED - NAK	REVISED -	
PLOT DATE = 9/8/2011	DATE - 8/12/2011	REVISED -	

STATE OF ILLINOIS
DEPARTMENT OF TRANSPORTATION

FAI ROUTE 55
EAST CROSSOVER STATION CROSS SECTIONS

SCALE: | SHEET NO. OF SHEETS | STA. 571+00.00 TO STA. 571+50.00

F.A.I. RTE.	SECTION	COUNTY	TOTAL SHEETS	SHEET NO.
55	D6 LOGAN CO BR 2011	LOGAN	224	215
		CONTRACT NO. 72E10		

FED. ROAD DIST. NO. | ILLINOIS | FED. AID PROJECT