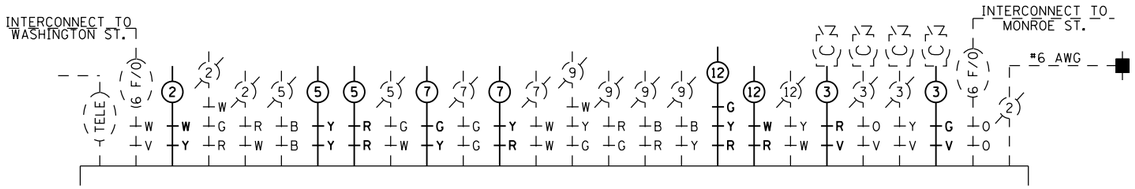

EXISTING CONTROLLER

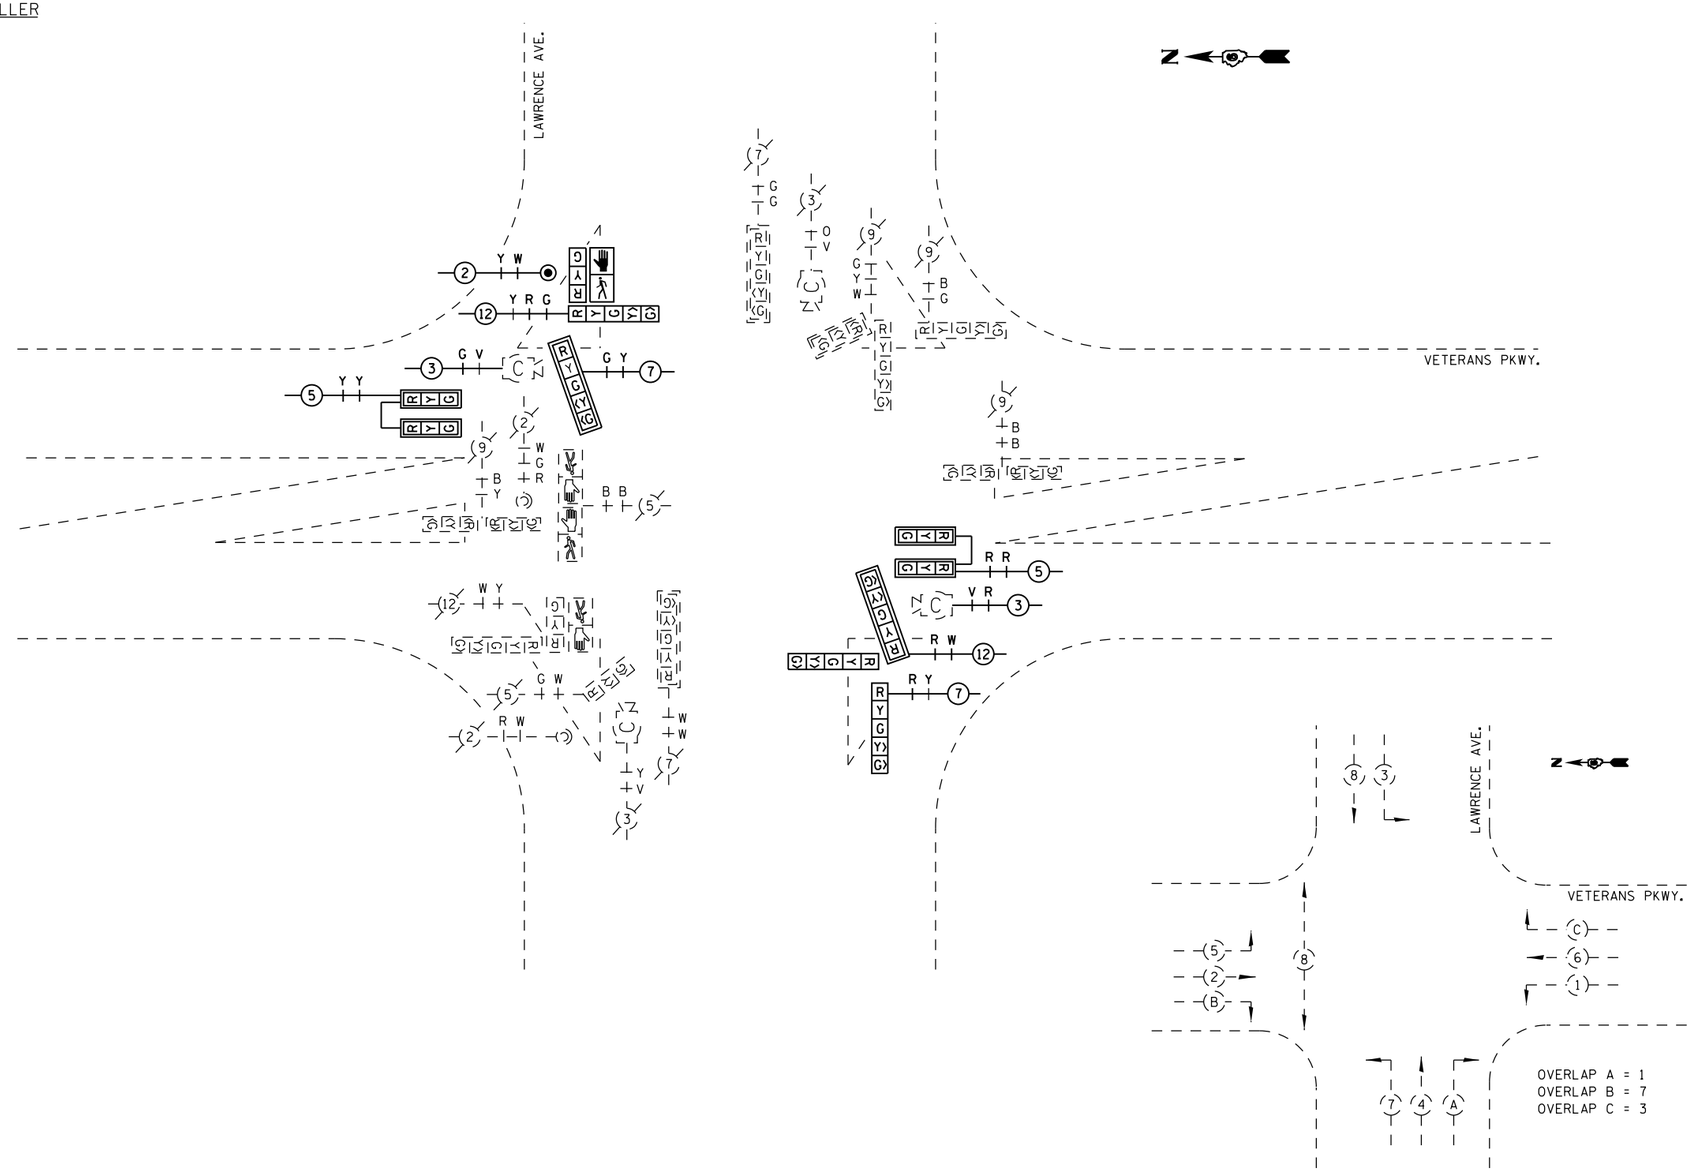

PROPOSED PHASE DESIGNATION DIAGRAM

NOT TO SCALE

USER NAME = sparksgw	DESIGNED -	REVISED -	
	DRAWN - BDM	REVISED -	
PLOT SCALE = 40.0000 ' / in.	CHECKED - JSA	REVISED -	
PLOT DATE = Aug-25-2011 09:07:51AM	DATE - 7/15/09	REVISED -	

STATE OF ILLINOIS
DEPARTMENT OF TRANSPORTATION

PROPOSED CABLE PLAN
VETERANS PKWY. & LAWRENCE AVE.

SCALE: | SHEET NO. OF SHEETS | STA. TO STA.

F.A. RTE.	SECTION	COUNTY	TOTAL SHEETS	SHEET NO.
VAR.	*	SANGAMON	42	32
* D6 TRAF SIGNAL MOD 2011-1		CONTRACT NO. 72E38		
		ILLINOIS FED. AID PROJECT		

FILE NAME =
c:\pw_work\pwidot\sparksgw\d0278783\D672E38 sht 32.dgn