MOT LEGEND	
STAGE 2 WORKZONE	
●	CONES, DRUMS OR BARRICADE
I	TYPE I OR II BARRICADES
←	TRAFFIC FLOW

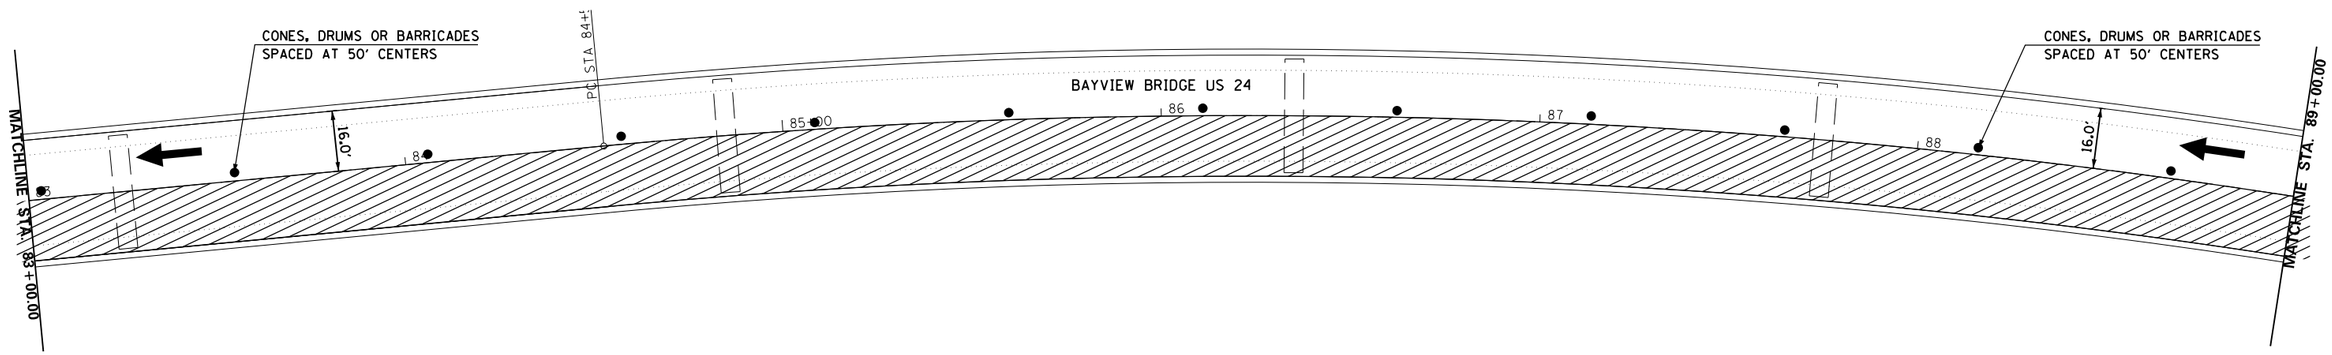

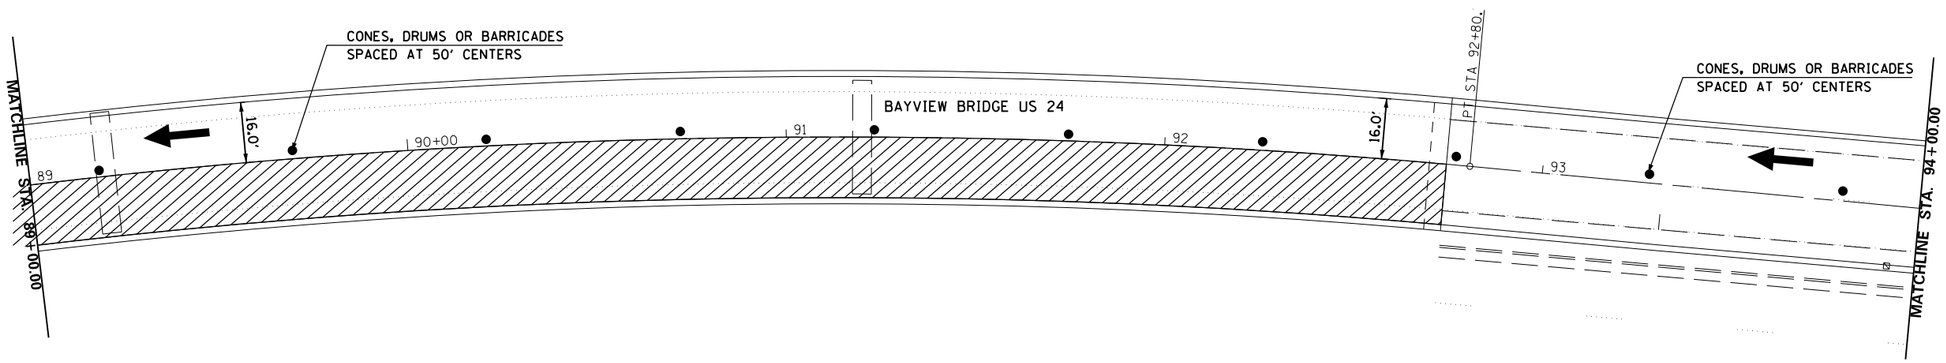

FILE NAME = c:\pw_work\pwidot\sparksgw\d0269274\D672E52-sht-mot.dgn	USER NAME = sparksgw	DESIGNED - MEW	REVISED -	STATE OF ILLINOIS DEPARTMENT OF TRANSPORTATION	MAINTENANCE OF TRAFFIC STAGE 2	F.A.P. RTE.	SECTION	COUNTY	TOTAL SHEETS / SHEET NO.
		DRAWN - MEW	REVISED -			63	(1-ZB-1)I-6	ADAMS	15 / 13
	PLOT SCALE = 40.0000 ' / in.	CHECKED - VTY	REVISED -					CONTRACT NO. 72E52	
	PLOT DATE = Aug-19-2011 08:39:26AM	DATE - 05/27/11	REVISED -		SCALE: 1" = 20' SHEET NO. OF SHEETS STA. TO STA.		ILLINOIS	FED. AID PROJECT	