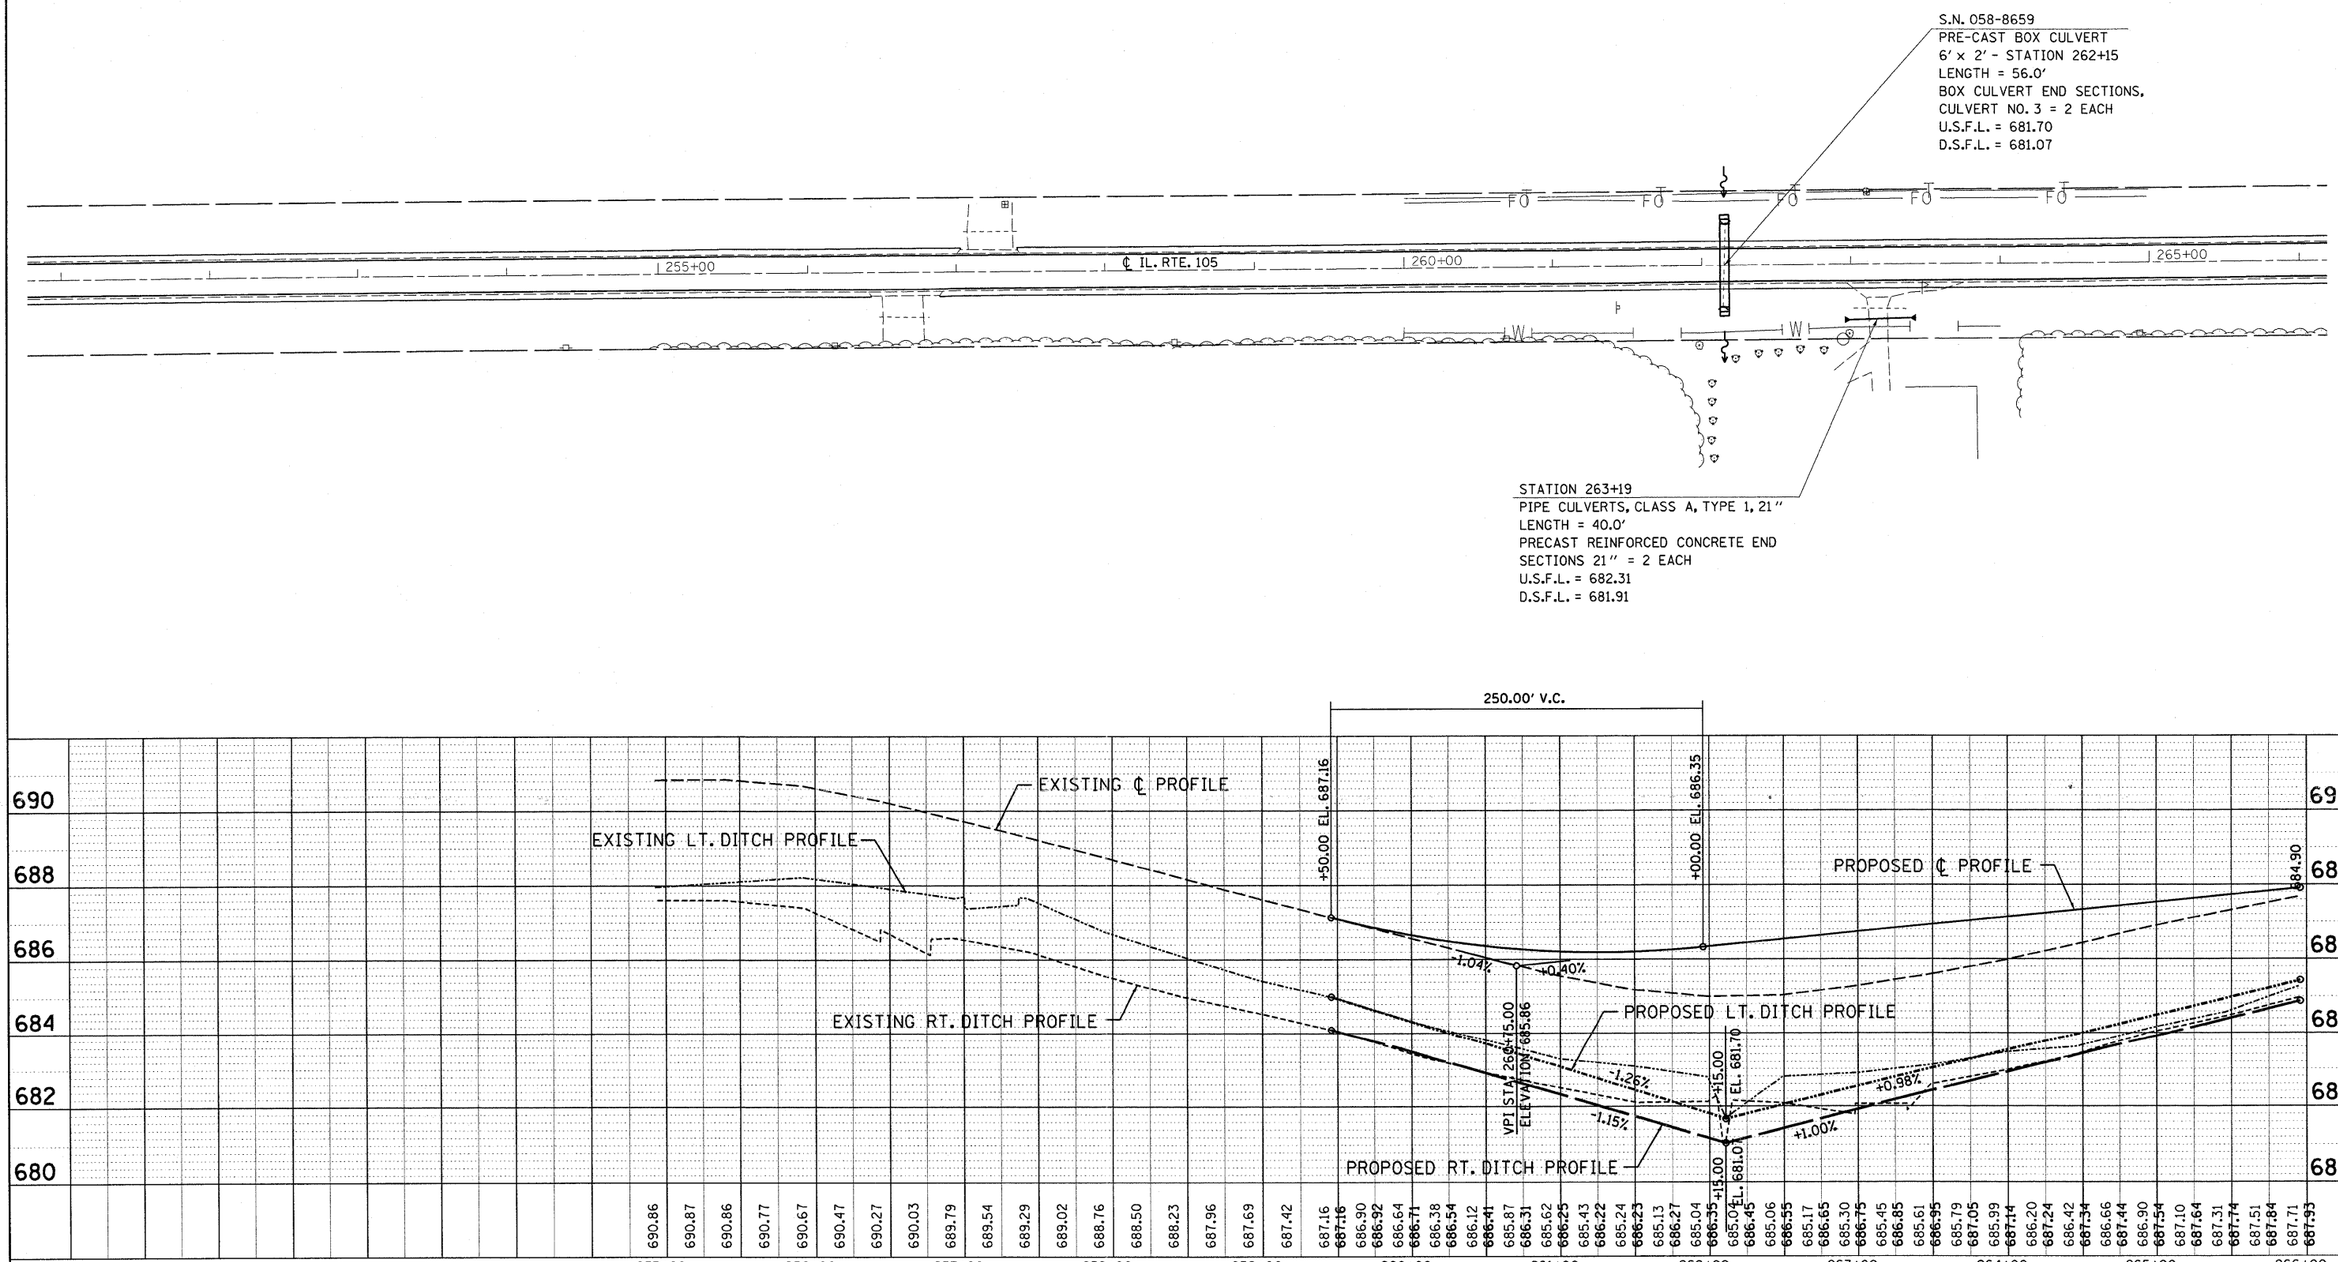

PLAN
NOTE BOOK NO. ____
SURVEYED ____
PLOTTED ____
AVAILABILITY CHECKED ____
RIT OF WAY CHECKED ____
CADD FILE NAME ____
BY ____ DATE ____

PROFILE
NOTE BOOK NO. ____
SURVEYED ____
PLOTTED ____
GRADES CHECKED ____
BALANCED ____
STRUCTURE NOTATNS CH'KD ____
BY ____ DATE ____

FILE NAME = c:\pw_work\pwidot\swartzrw\d0156168\d774422-sht-planprofile.dgn	USER NAME = swartzrw	DESIGNED -	REVISED -	STATE OF ILLINOIS DEPARTMENT OF TRANSPORTATION	PLAN–PROFILE	F.A.74 RTE.	SECTION	COUNTY	TOTAL SHEETS / SHEET NO.
		DRAWN -	REVISED -			741	(11,12)T	•	85 / 20
	PLOT SCALE = 50.0000 ' / in.	CHECKED -	REVISED -					CONTRACT NO. 74422	
	PLOT DATE = 8/16/2011	DATE -	REVISED -		SCALE: 50 / SHEET NO. 6 OF 16 SHEETS / STA. 251+00 TO STA. 266+00			ILLINOIS FED. AID PROJECT	

• MACON & PIATT