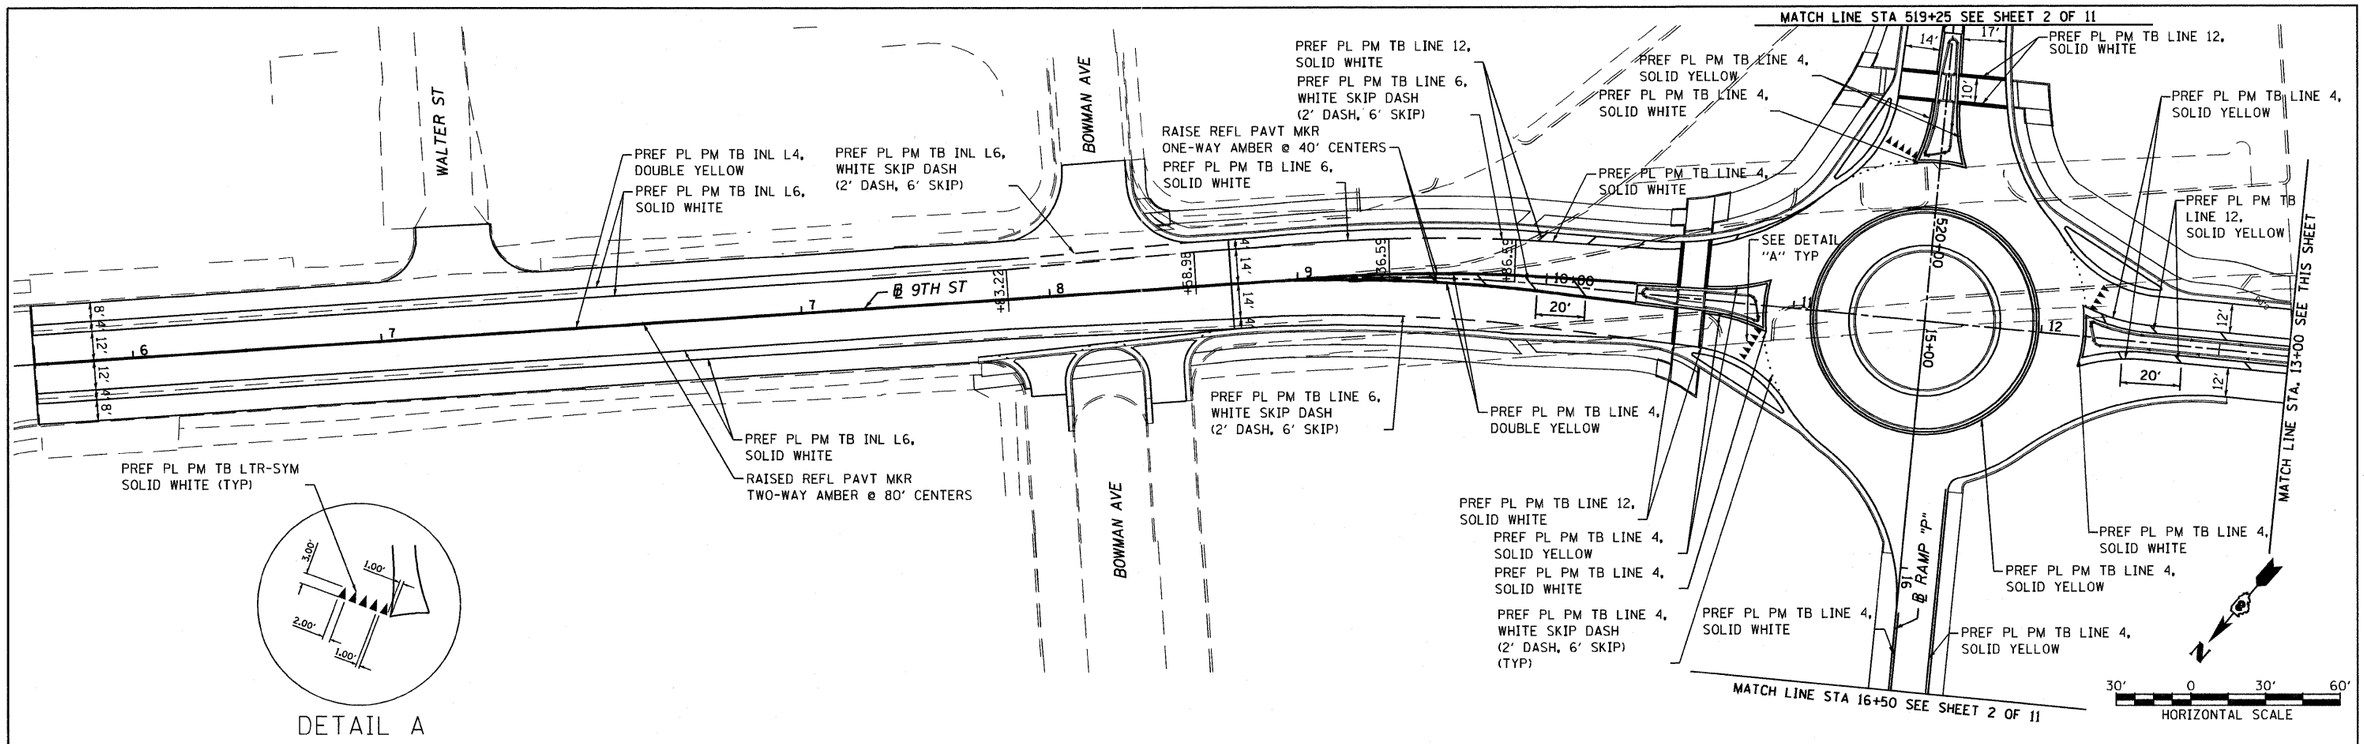

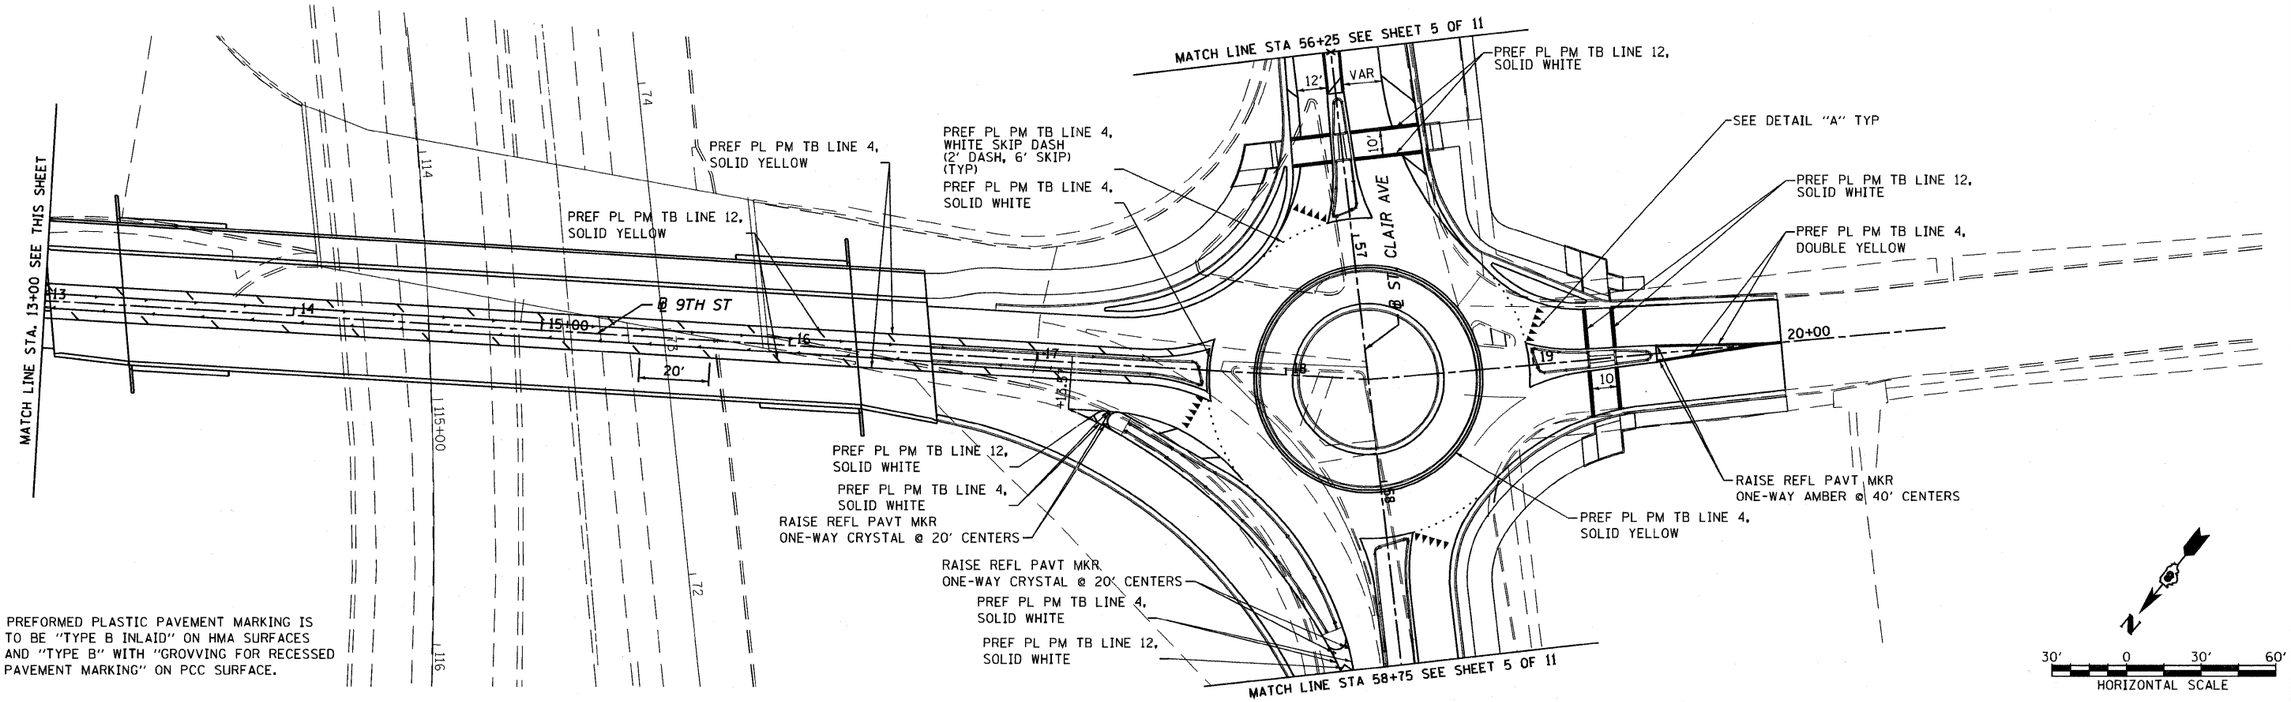

NOTE: PREFORMED PLASTIC PAVEMENT MARKING IS TO BE "TYPE B INLAID" ON HMA SURFACES AND "TYPE B" WITH "GROVVING FOR RECESSED PAVEMENT MARKING" ON PCC SURFACE.

FILE NAME = D8TRI-76C51-sht-pmk-01-06.dgn	USER NAME = jlt	DESIGNED - LDC	REVISED -
	MODEL NAME = D8TRI-76C51-sht-pmk-01	DRAWN - SMS	REVISED -
	PLOT SCALE = 1:60	CHECKED - GEB	REVISED -
	PLOT DATE = 6/8/2011	DATE - 03/31/11	REVISED -

STATE OF ILLINOIS
DEPARTMENT OF TRANSPORTATION

PAVEMENT MARKING

SCALE: 1"=30' | SHEET NO. 1 OF 11 SHEETS | STA. ----- | TO STA. -----

F.A.U. RTE.	SECTION	COUNTY	TOTAL SHEETS	SHEET NO.
•	82-1-3HB, 82-2N, 82-1-12RS	ST. CLAIR	352	144
• FAI 64/9166/9180		CONTRACT NO. 76C51		
FED. ROAD DIST. NO.	ILLINOIS	FED. AID PROJECT		

6/8/2011 11:08:16 PM
P:\08-0030 CTE TRILEVEL\900_CAD\901_DRAWINGS\08_CONTRACT\SHEET\CIVIL\SIGNING_PAVTMARKING\D8TRI-76C51-SHT-PMK-01-06.DGN