SIGN LEGEND

Sign	Description
R1-2 36" X 31"	YIELD
M3-1 24" X 12"	CARDINAL DIRECTION AUXILIARY
M3-3 24" X 12"	CARDINAL DIRECTION AUXILIARY
M3-2 (INTERSTATE) 24" X 12"	CARDINAL DIRECTION AUXILIARY
M3-4 (INTERSTATE) 24" X 12"	CARDINAL DIRECTION AUXILIARY
M1-1100 24" X 24"	STATE ROUTE
M1-1 24" X 24"	INTERSTATE ROUTE
W16-7PL 24" X 12"	LEFT DIAGONAL ARROW PLAQUE
W4-3L 36" X 36"	ADDED LANE
M6-3 21" X 15"	DIRECTIONAL ARROW
M6-1L 21" X 15"	DIRECTIONAL ARROW
D11-I101 24" X 24"	CASINO
XM-2 24" X 24"	GREAT RIVER ROAD
R3-5R 30" X 36"	MANDATORY MOVEMENT LANE CONTROL
M4-5 (INTERSTATE) 24" X 12"	TO AUXILIARY
M1-4 24" X 24"	U.S. ROUTE MARKER
W11-2 36" X 36"	PEDESTRIAN CROSSING

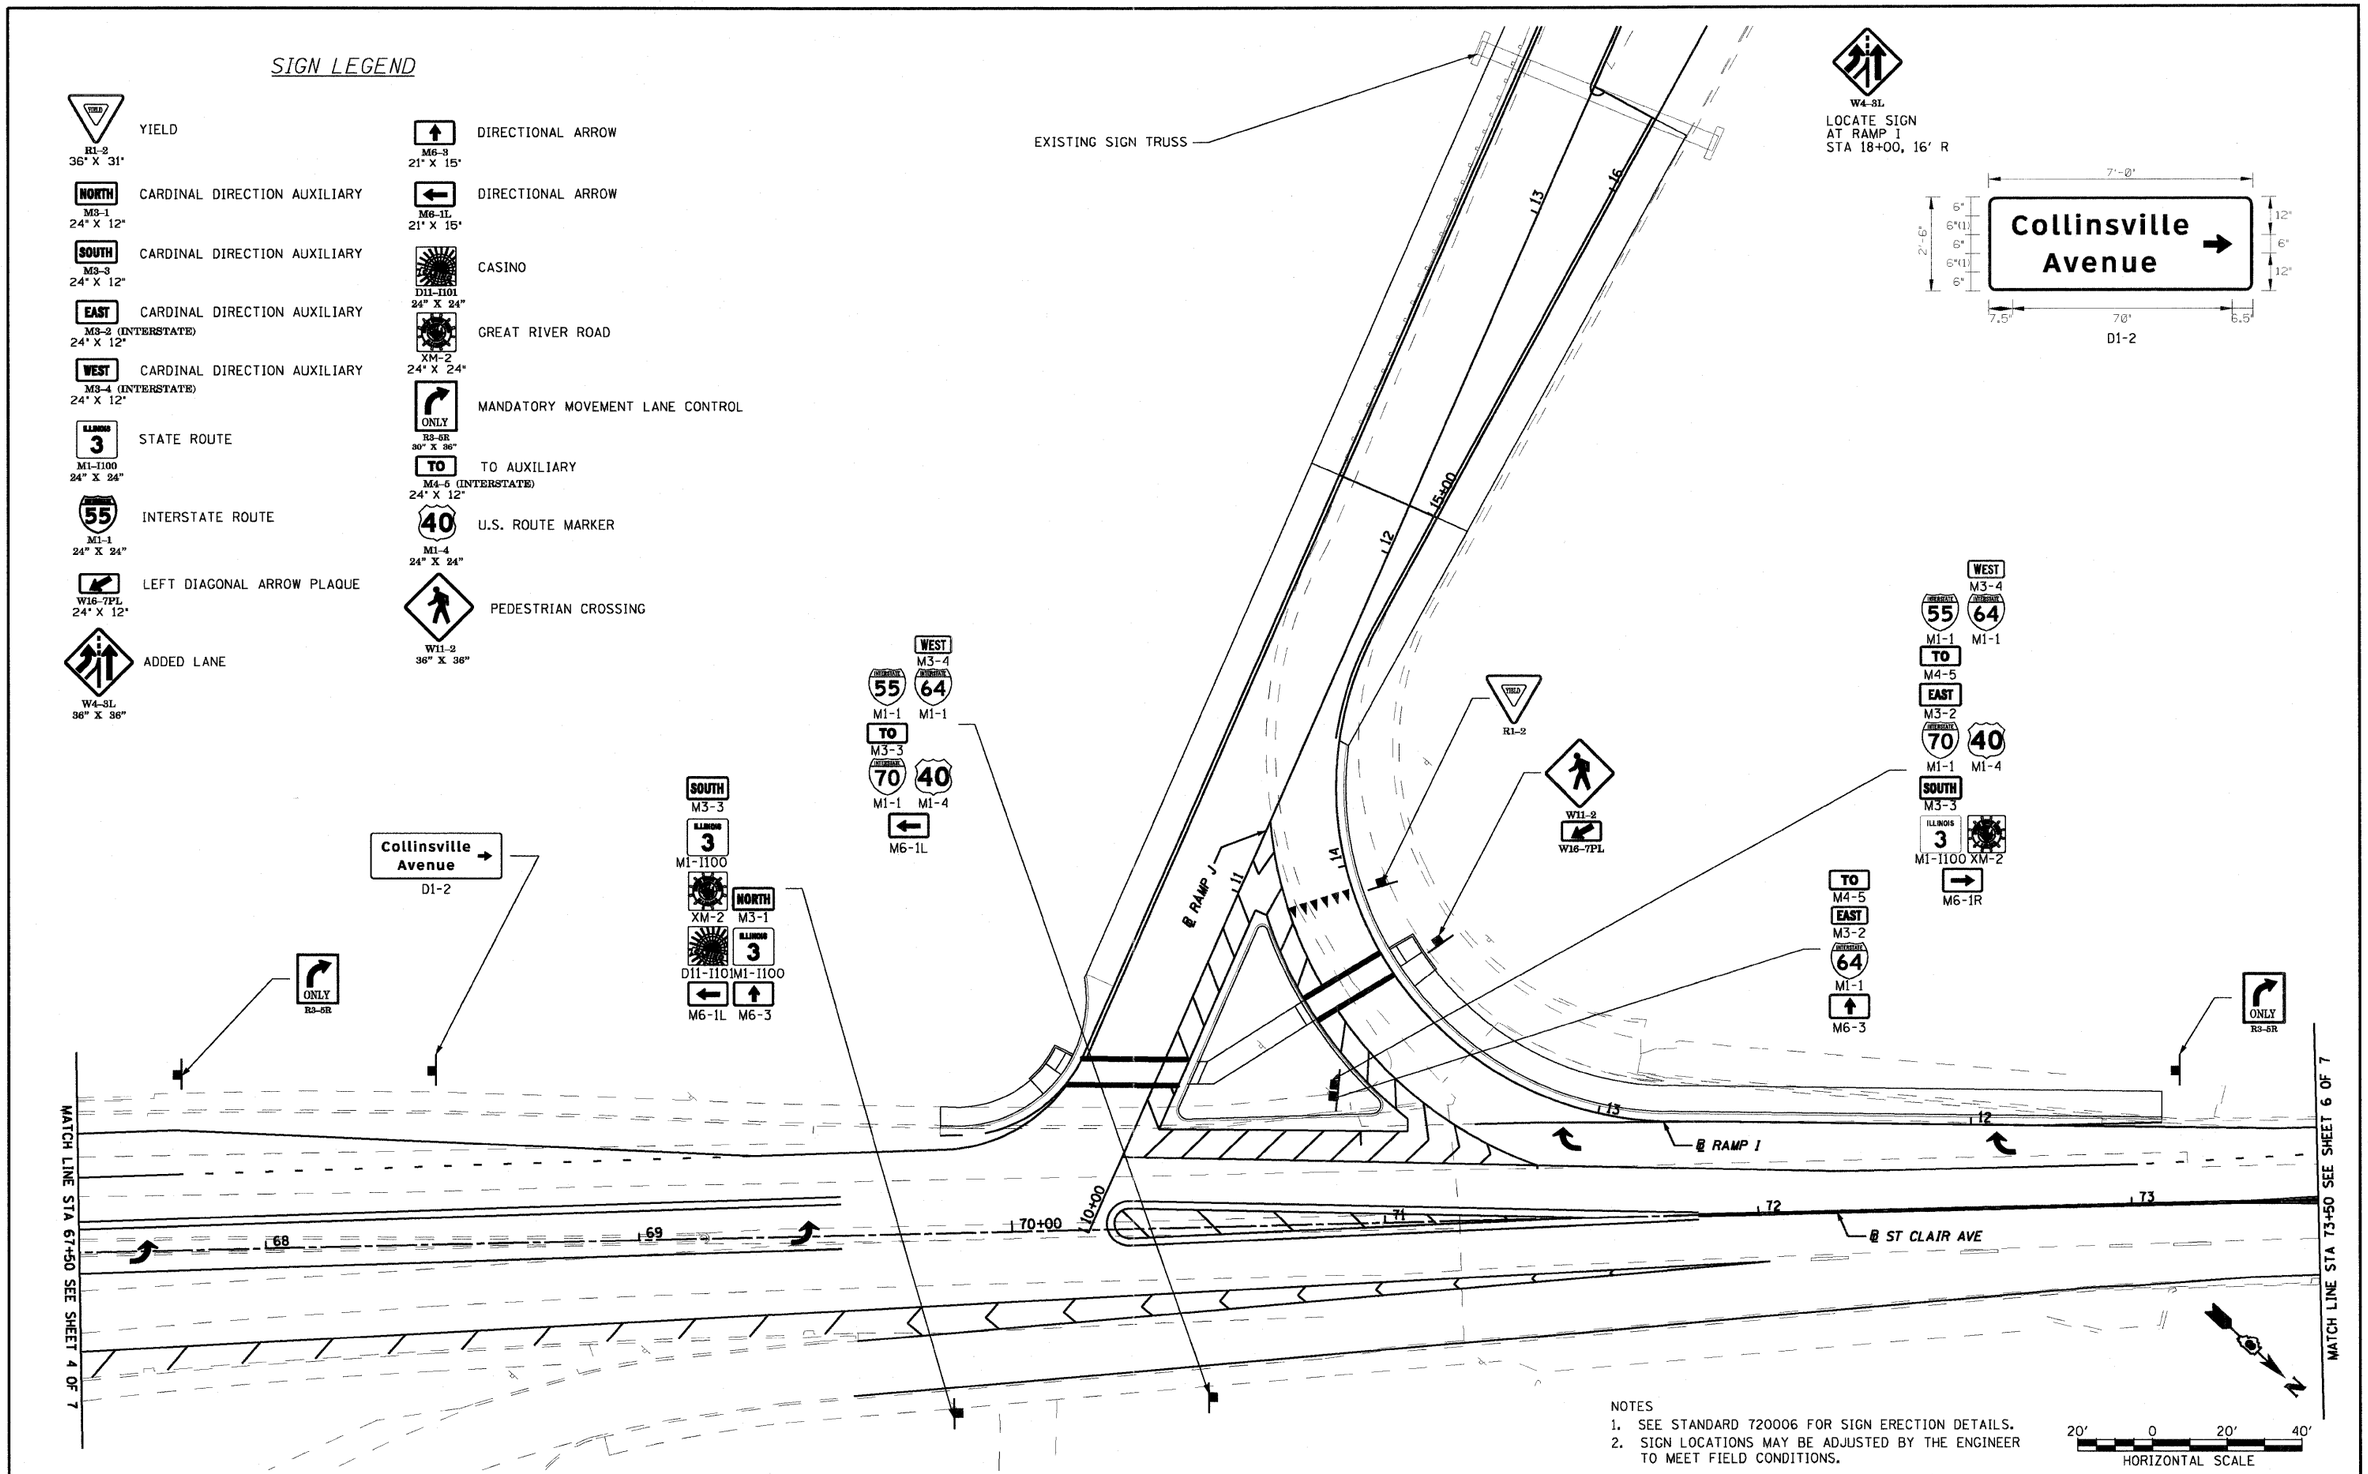

NOTES
1. SEE STANDARD 720006 FOR SIGN ERECTION DETAILS.
2. SIGN LOCATIONS MAY BE ADJUSTED BY THE ENGINEER TO MEET FIELD CONDITIONS.

FILE NAME =	USER NAME = generaluse	DESIGNED - LDT	REVISED - 10/05/11	STATE OF ILLINOIS DEPARTMENT OF TRANSPORTATION
	MODEL NAME = $MODELNAME$	DRAWN - MBB	REVISED -	
	PLOT SCALE = 40.0000 ' / IN.	CHECKED - GEB	REVISED -	
	PLOT DATE = 10/5/2011	DATE - 03/31/11	REVISED -	

SIGNING PLAN AND DETAILS

SCALE: 1"=20' | SHEET NO. 5 OF 7 SHEETS | STA. ----- TO STA. -----

F.A.U. RTE.	SECTION	COUNTY	TOTAL SHEETS	SHEET NO.
*	82-1-3HB, 82-2N, 82-1-12RS	ST. CLAIR	352	163
* FAI 64/9166/9180		CONTRACT NO. 76C51		
FED. ROAD DIST. NO.	ILLINOIS	FED. AID PROJECT		

10/5/2011 3:39:18 PM
P:\PROJECTS\876500\CADD\DGN\DBTRI-76C51-SHT-SIGNS-01-06.DGN