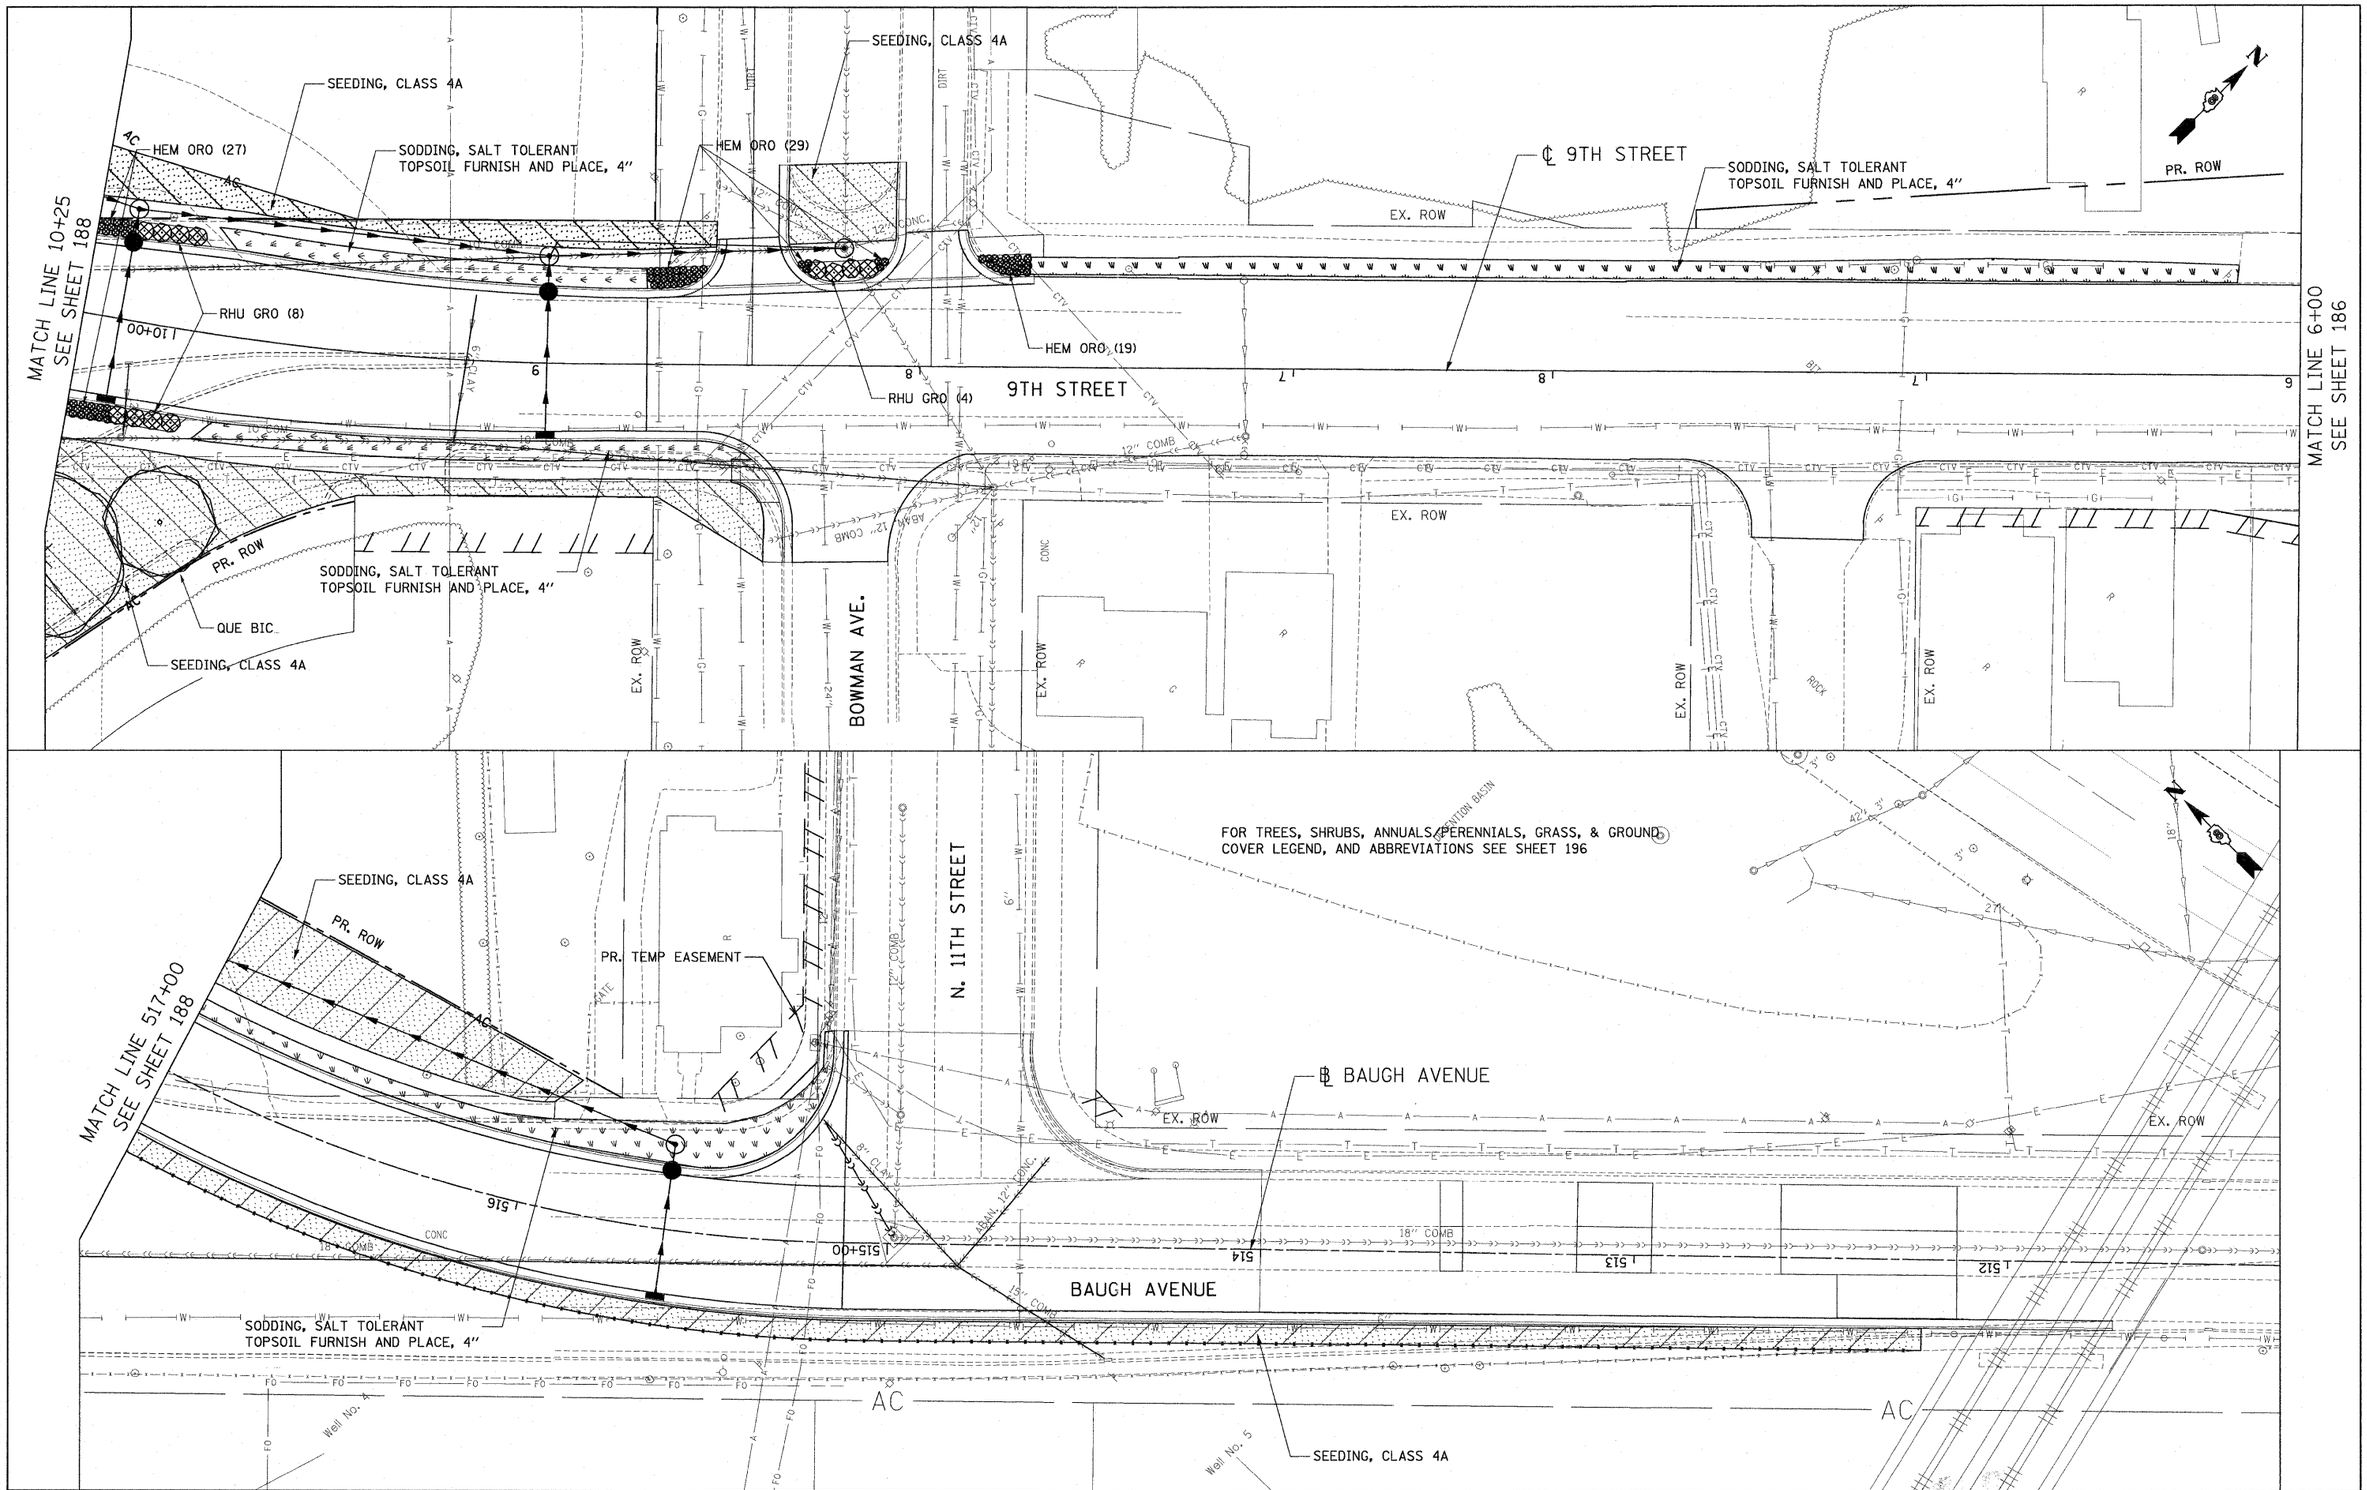

FILE NAME = $FILEL$	USER NAME = $USER$	DESIGNED - JM	REVISED -	STATE OF ILLINOIS DEPARTMENT OF TRANSPORTATION	PROPOSED LANDSCAPING PLANS	F.A.I. RTE.	SECTION	COUNTY	TOTAL SHEETS / SHEET NO.
		DRAWN - JB	REVISED -			*	82-1-3HB, 82-2N, 82-1-12RS	ST. CLAIR	352 / 187
TENG TENG & ASSOCIATES, INC. ENGINEERS/ARCHITECTS/PLANNERS CHICAGO, ILLINOIS	PLOT SCALE = $SCALE$	CHECKED - ACL	REVISED -			*	64/FAU 9166/FAU 9180	CONTRACT NO. 76C51	
	PLOT DATE = $DATE$	DATE - 03/31/11	REVISED -		SCALE: 1"=20' / SHEET NO. 9 OF 19 SHEETS / STA. TO STA.	FED. ROAD DIST. NO.	ILLINOIS	FED. AID PROJECT	