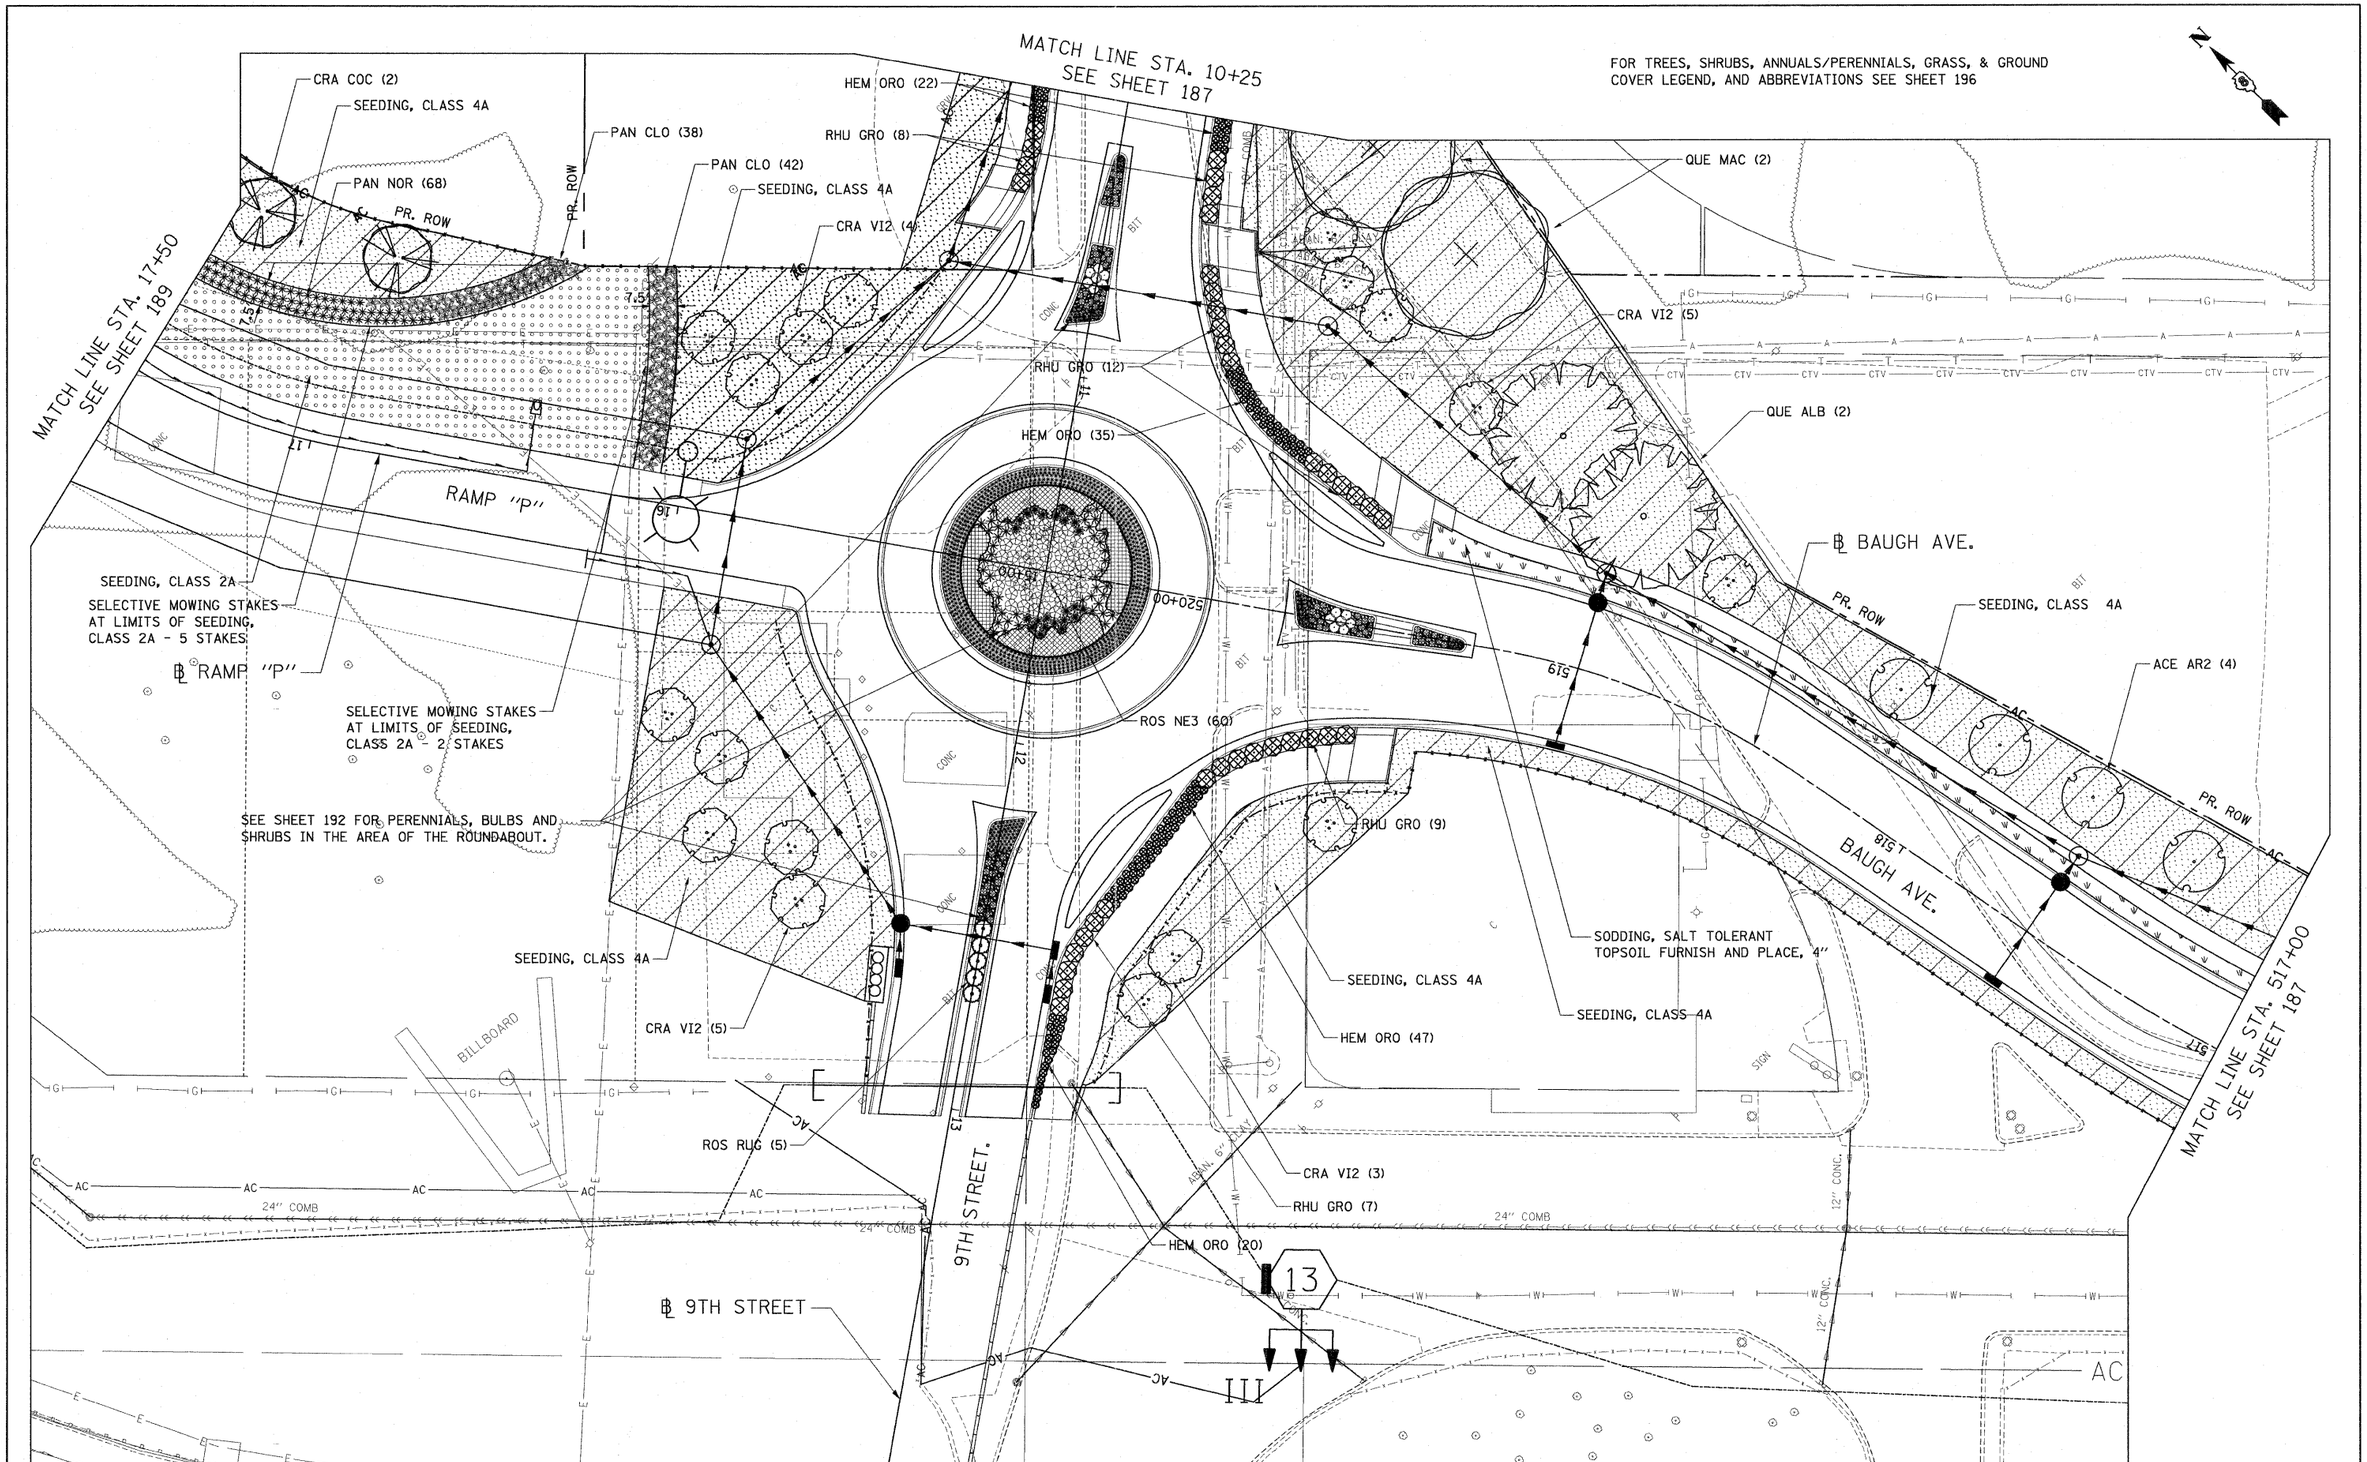

FILE NAME = $FILEL$	USER NAME = $USER$	DESIGNED - JM	REVISED -	STATE OF ILLINOIS DEPARTMENT OF TRANSPORTATION	PROPOSED LANDSCAPING PLANS	F.A.I. RTE.	SECTION	COUNTY	TOTAL SHEETS / SHEET NO.
		DRAWN - JB	REVISED -			*	82-1-3HB, 82-2N, 82-1-12RS	ST. CLAIR	352 / 188
TENG TENG & ASSOCIATES, INC. ENGINEERS/ARCHITECTS/PLANNERS CHICAGO, ILLINOIS	PLOT SCALE = $SCALE$	CHECKED - ACL	REVISED -			* 64/FAU 9166/FAU 9180		CONTRACT NO. 76C51	
	PLOT DATE = $DATE$	DATE - 03/31/11	REVISED -		SCALE: 1"=20' / SHEET NO. 10 OF 19 SHEETS / STA. TO STA.	FED. ROAD DIST. NO.	ILLINOIS	FED. AID PROJECT	

..\D8TRI-76C51-MOTIF1.DGN, ..\D8TRI-76C51-LAYOUT1.DGN, ..\D8TRI-51-BORDER1.DGN
4-11-2011, 14:23:34 BONDHUJO \\FS-0044\AM\VAULT\D-TRANS_07\2202\20868-001\CIVIL\CAD\99 ALL CONTRACTS\TRI\SHEETS CONTRACT 76C51\D8TRI-51-SHT-LANDSCAP1-1750.DGN