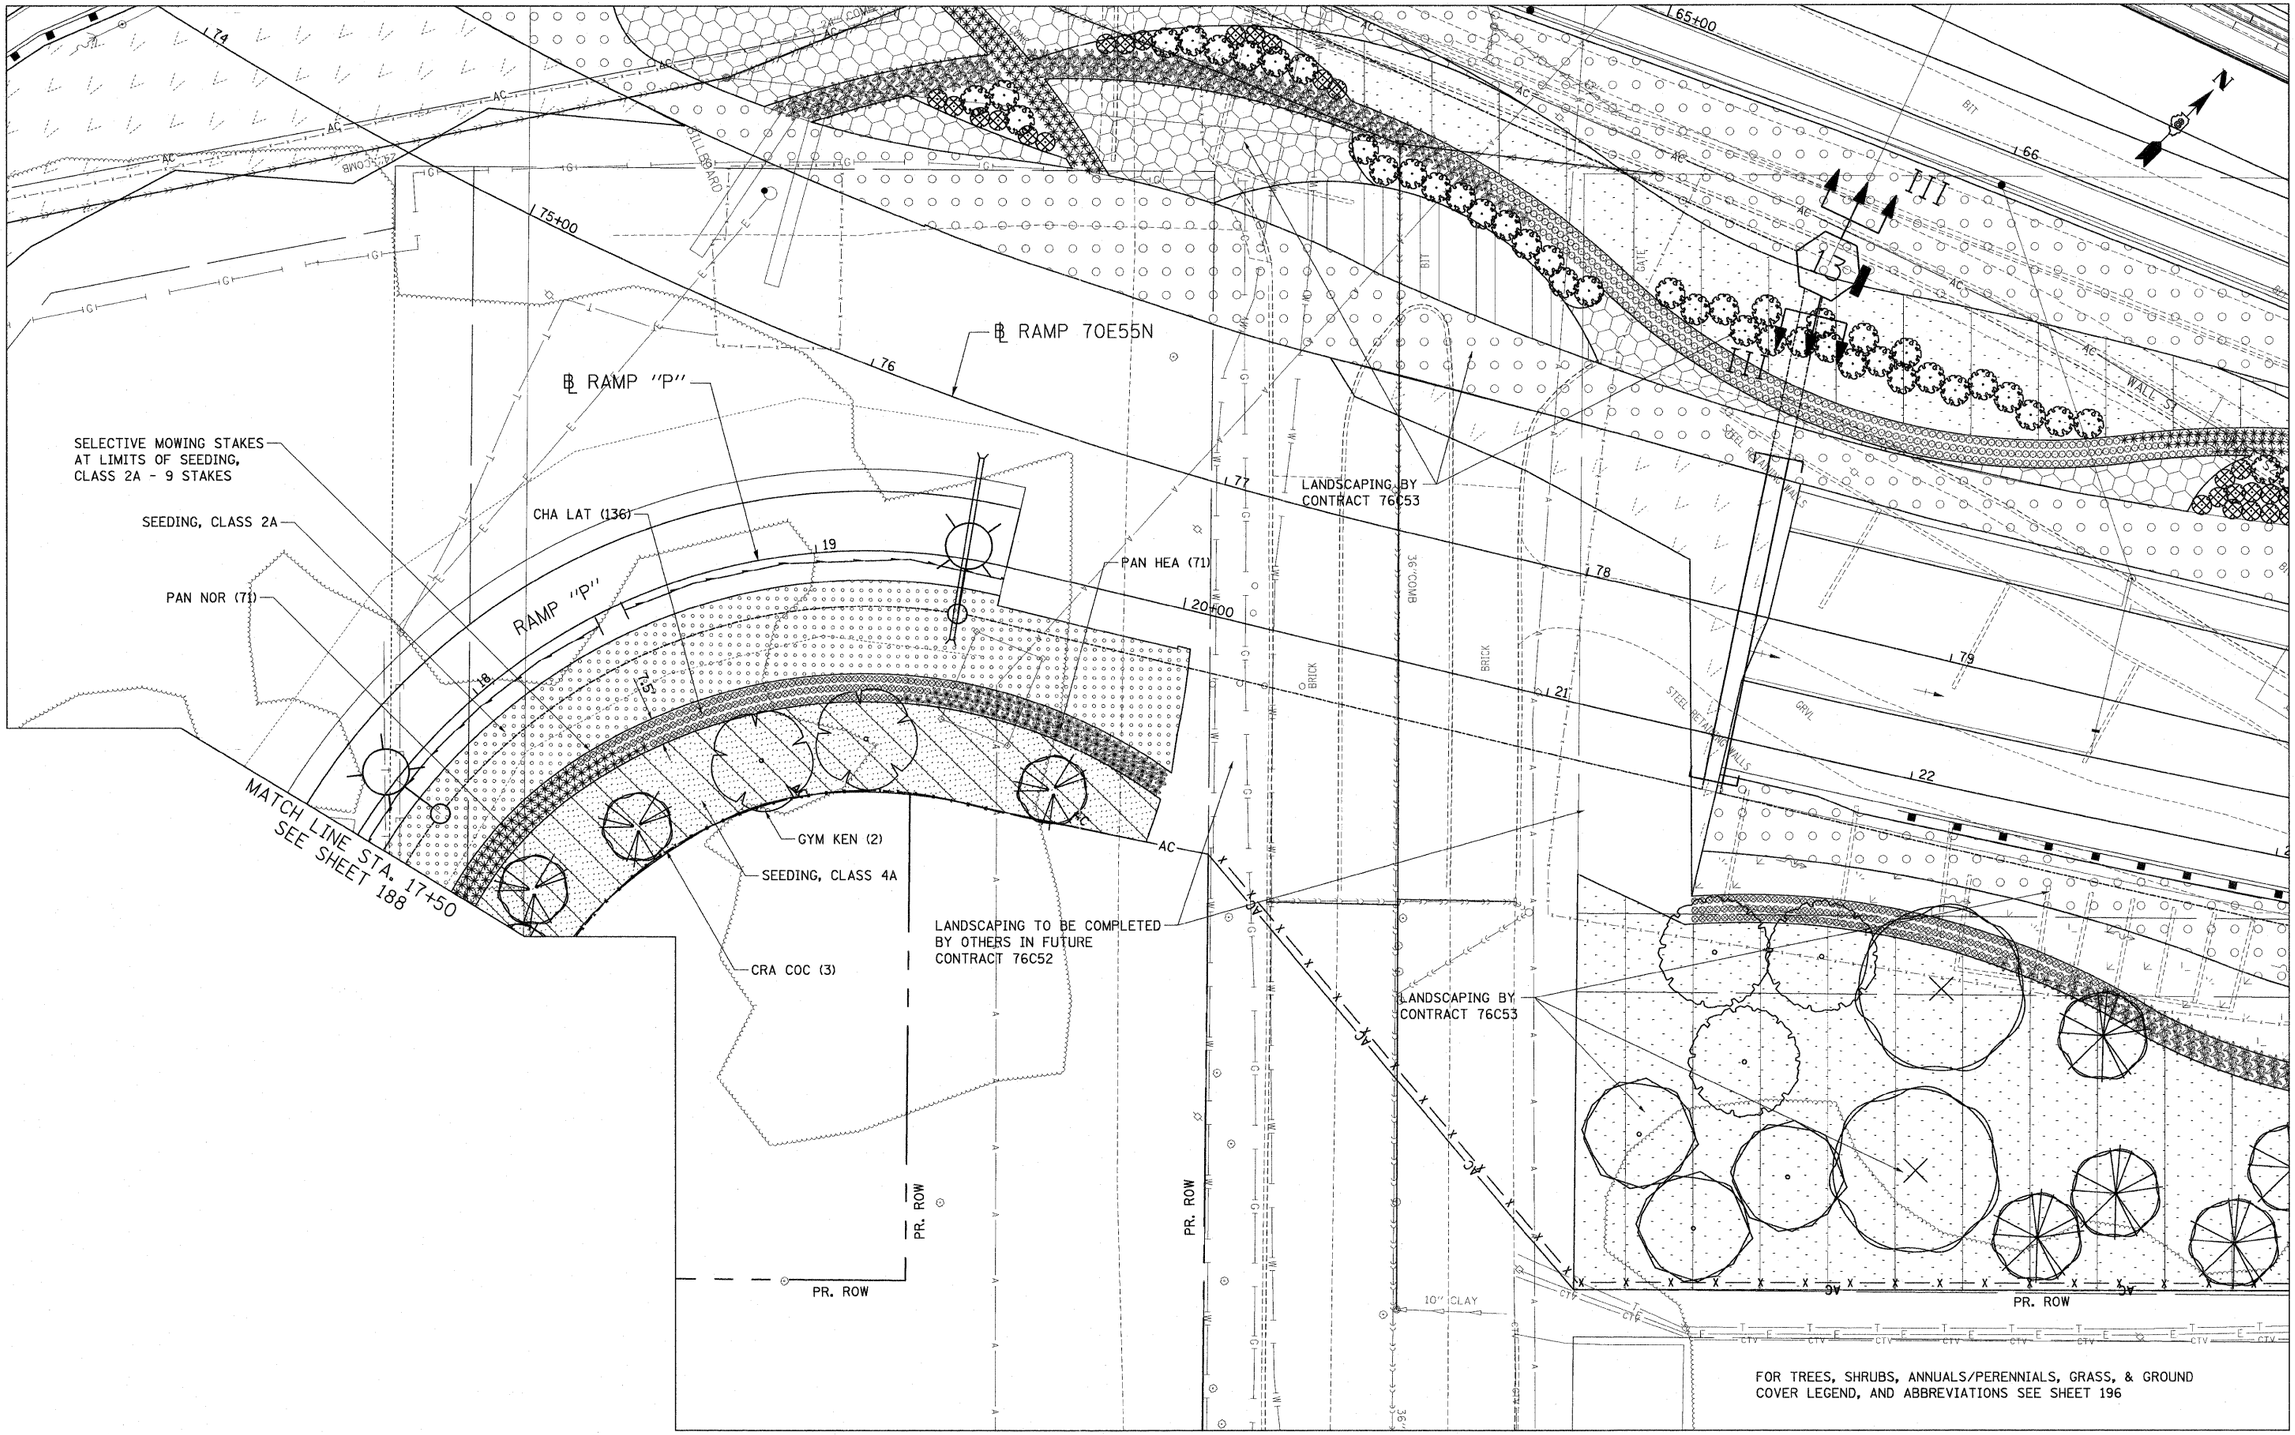

..\D8TRI-76C51-MOTIFLDGN ..\D8TRI-76C51-LAYOUT.LDGN ..\D8TRI-51-BORDER.LDGN ..\D8TRI-76C53-MOTIF.LDGN
4-11-2011 14:15:15 BONDHUJO \\FS-8044\AM\VAULTD-TRANS_07\2202\20868-001\CIVIL\CAD\99 ALL CONTRACTS\TRI\SHEETS CONTRACT 76C51\D8TRI-76C51-LANDSCAP1-200A.DGN

FILE NAME = $FILEL$	USER NAME = $USER$	DESIGNED - JM	REVISED -
	-	DRAWN - JB	REVISED -
TENG & ASSOCIATES, INC. ENGINEERS/ARCHITECTS/PLANNERS CHICAGO, ILLINOIS	PLOT SCALE = $SCALE$	CHECKED - ACL	REVISED -
	PLOT DATE = $DATE$	DATE - 03/31/11	REVISED -

STATE OF ILLINOIS
DEPARTMENT OF TRANSPORTATION

PROPOSED LANDSCAPING PLANS

SCALE: 1"=20' | SHEET NO. 11 OF 19 SHEETS | STA. | TO STA.

F.A.I. RTE.	SECTION	COUNTY	TOTAL SHEETS	SHEET NO.
•	82-1-3HB, 82-2N, 82-1-12RS	ST. CLAIR	352	189
	• 64/FAU 9166/FAU 9180	CONTRACT NO. 76C51		
FED. ROAD DIST. NO.	ILLINOIS	FED. AID PROJECT		