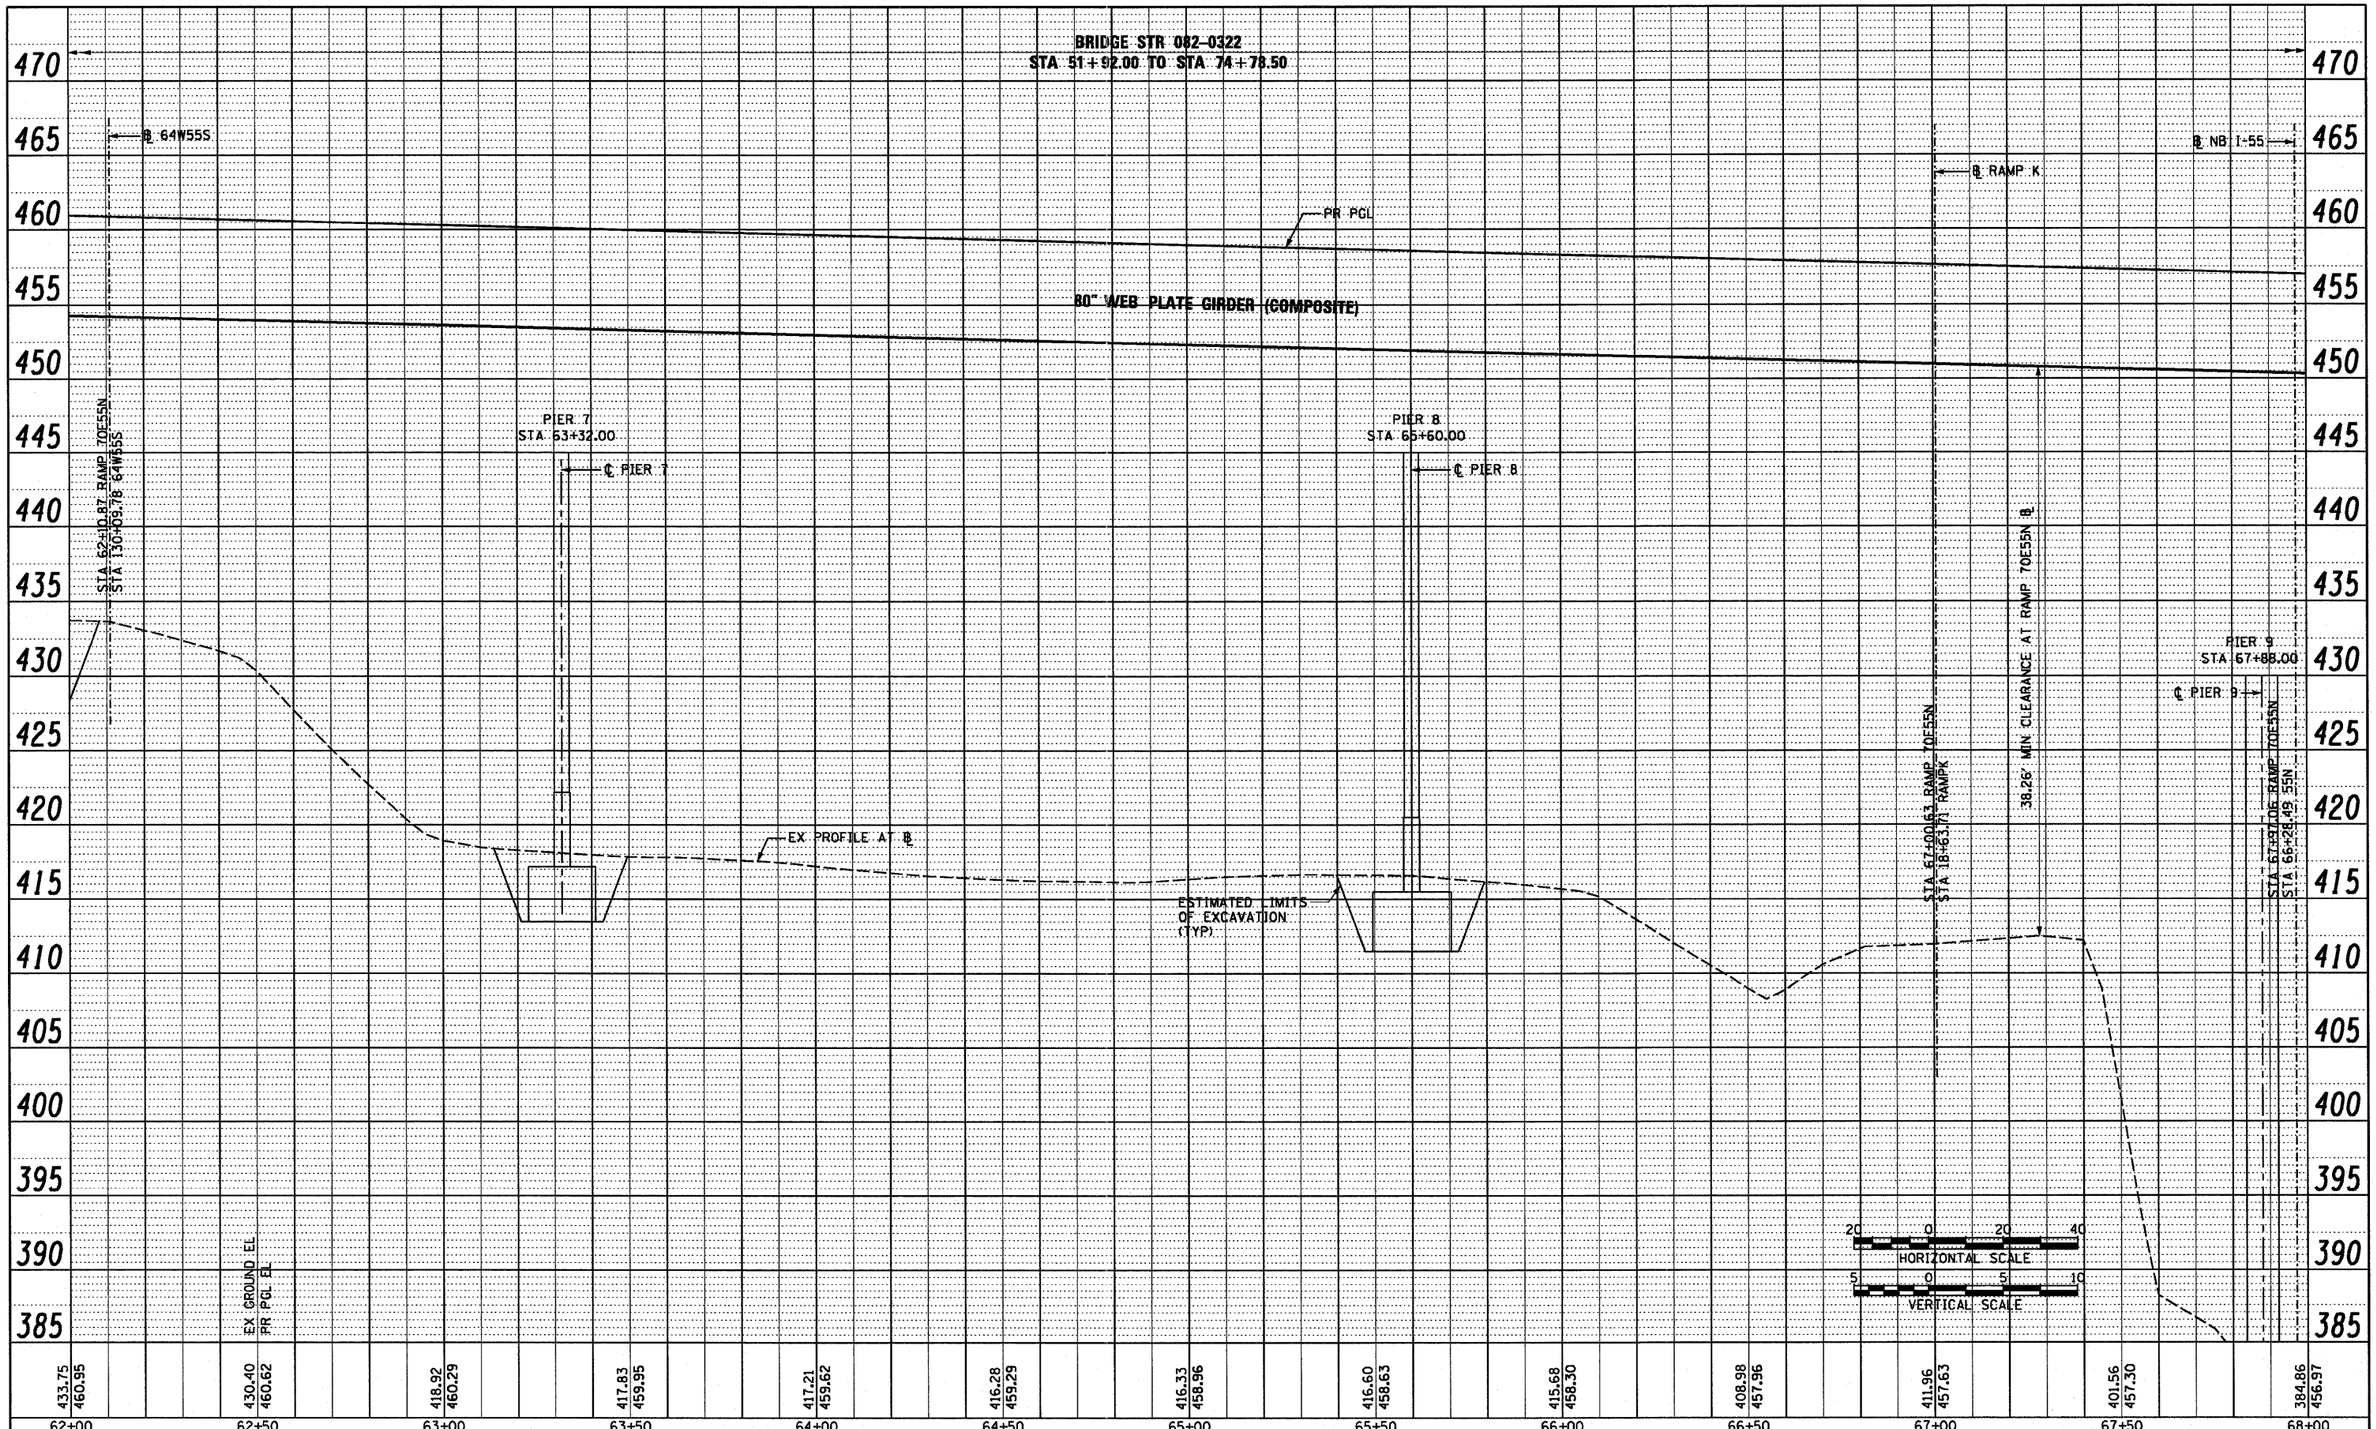

PROPOSED RAMP 70E55N

USER NAME = searsb	DESIGNED OP	REVISED -	STATE OF ILLINOIS DEPARTMENT OF TRANSPORTATION	ROADWAY PROFILE RAMP 70E55N	F.A.I. RTE.	SECTION	COUNTY	TOTAL SHEETS	SHEET NO.
	DRAWN PHP	REVISED -			64/998	82-1-B-2	ST. CLAIR	399	33
PLOT SCALE = 40.0000 ' / in.	CHECKED DBM	REVISED -					CONTRACT NO. 76C76		
PLOT DATE = 6/30/2011	DATE 07-01-11	REVISED -		SCALE: H: 20 V: 5 | SHEET NO. 3 OF 5 SHEETS | STA. 62+00 TO STA. 68+00	FED. ROAD DIST. NO.	ILLINOIS	FED. AID PROJECT		

FILE NAME = P:\P60046609\900_CAD\901_Drawings\76C76_Contract\Sheet\Civil\Roadway_Plans\DBTri-76C76-sht-Profile-70E55N-03.dgn