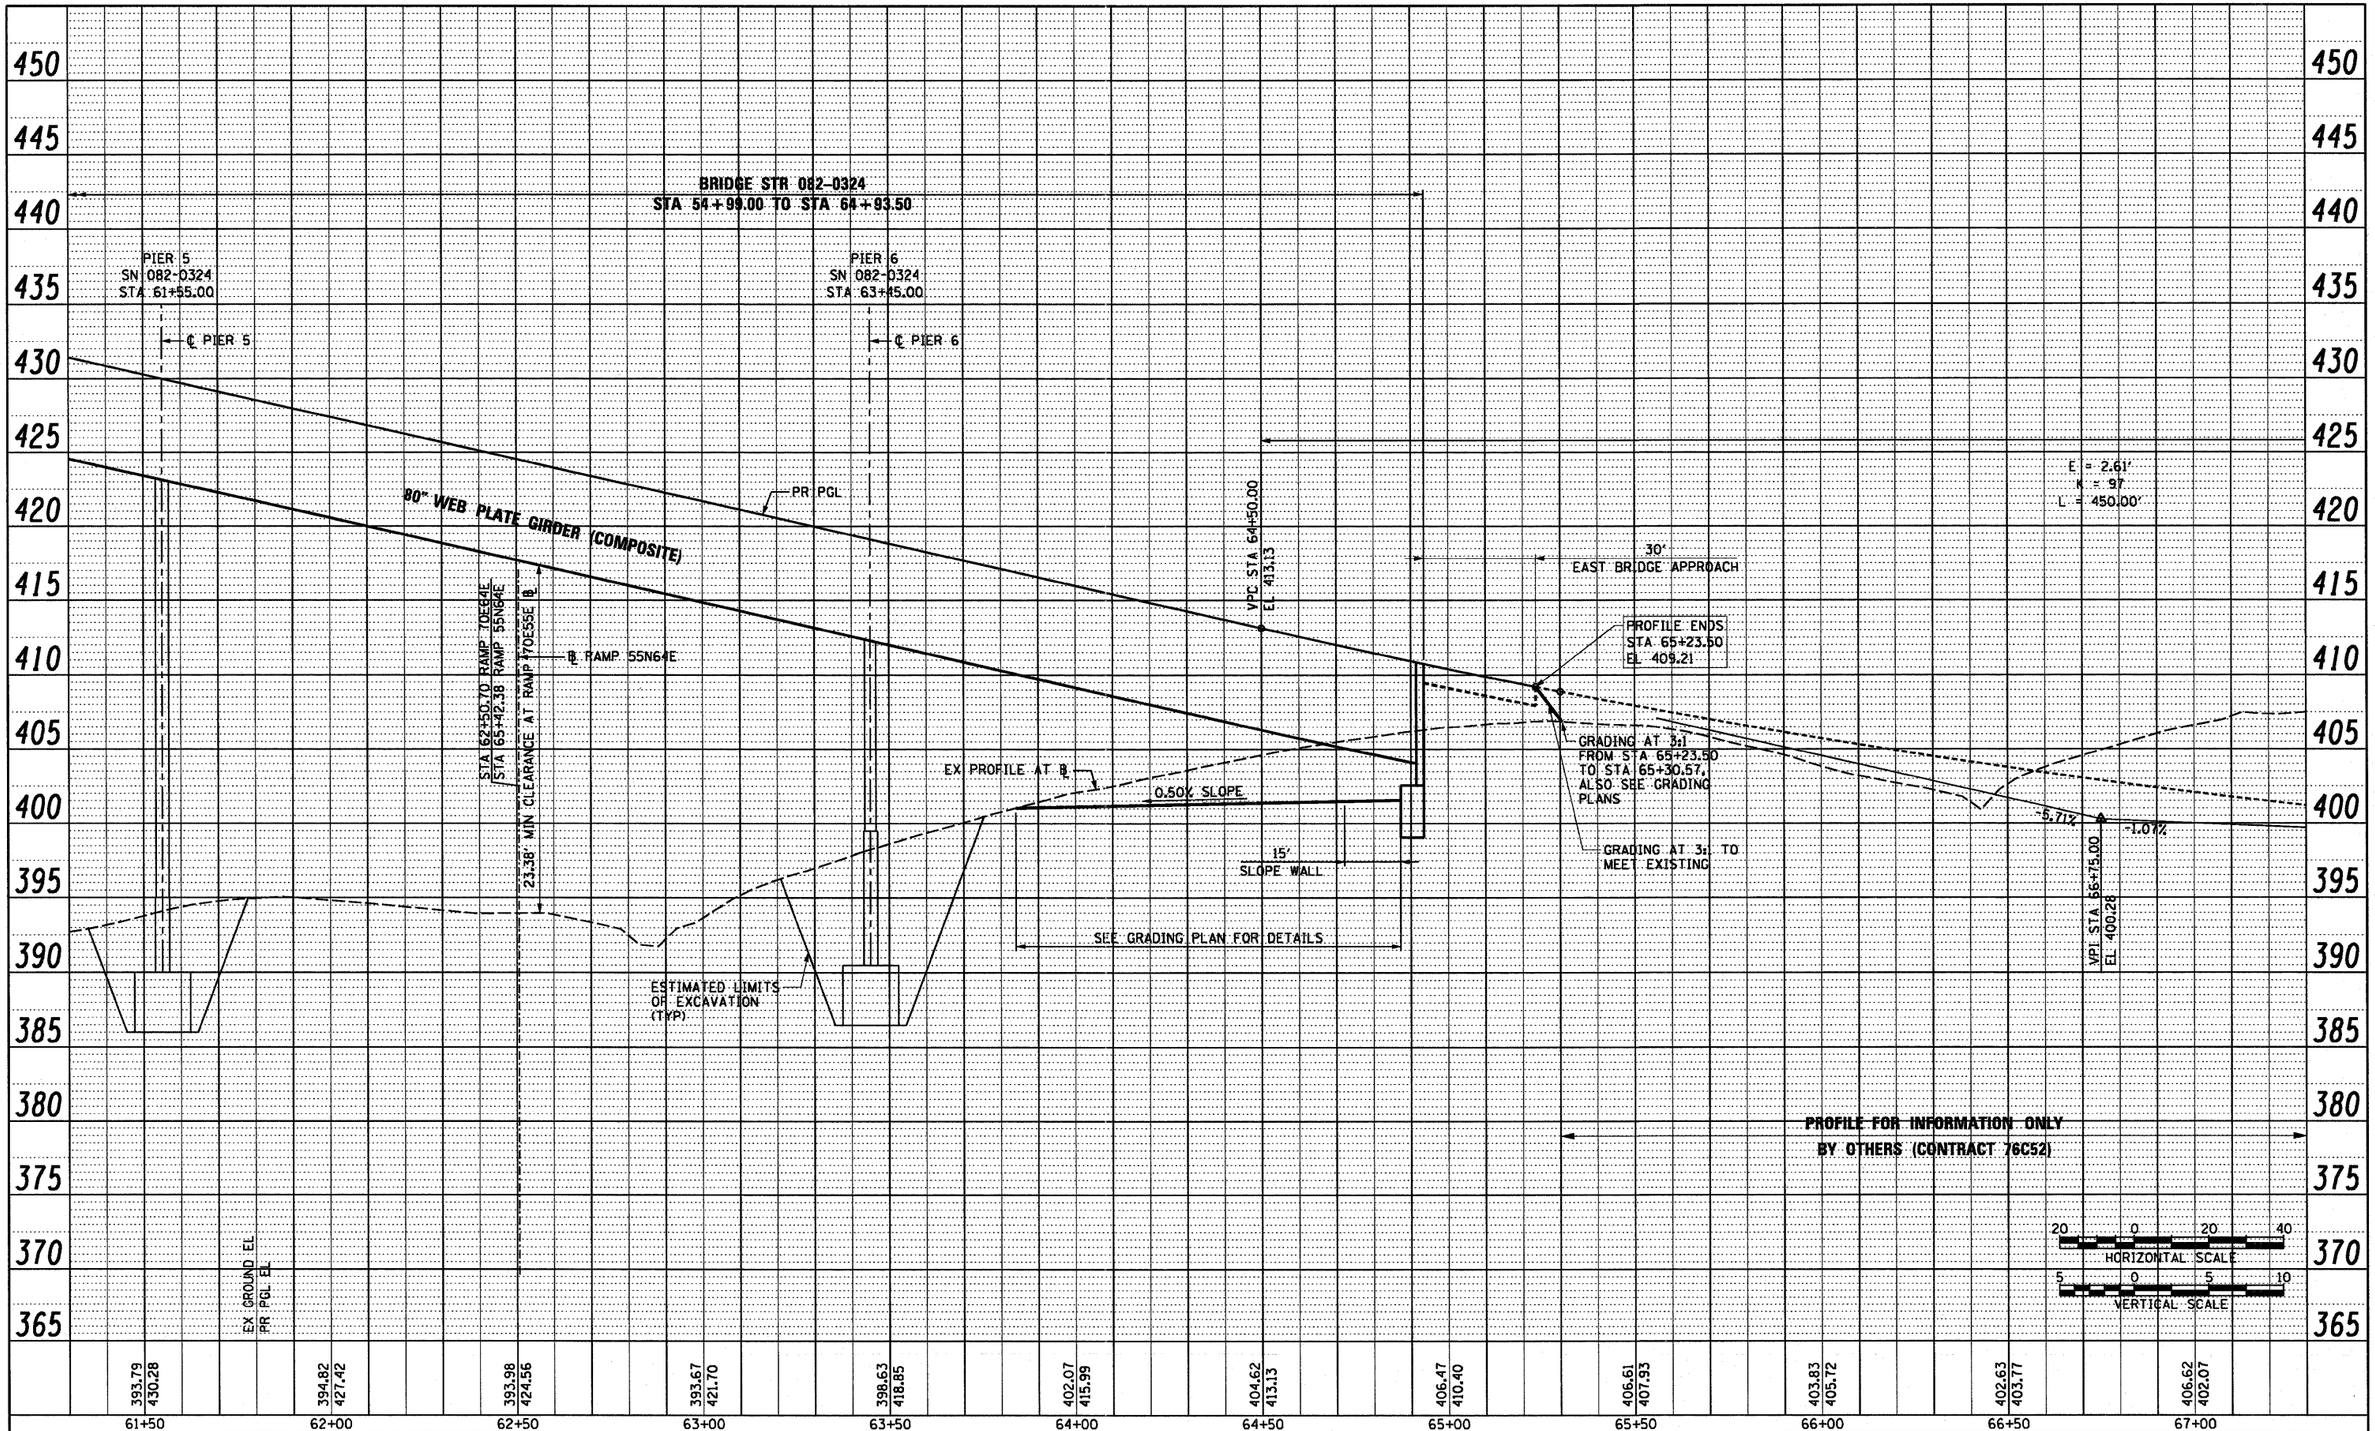

PROPOSED RAMP 70E64E

USER NAME = searsb	DESIGNED OP	REVISED -	STATE OF ILLINOIS DEPARTMENT OF TRANSPORTATION
	DRAWN PHP	REVISED -	
PLOT SCALE = 40.0000 ' / in.	CHECKED DBM	REVISED -	
PLOT DATE = 6/30/2011	DATE 07-01-11	REVISED -	

ROADWAY PROFILE
RAMP 70E64E

SCALE: H: 20 V: 5 | SHEET NO. 3 OF 3 SHEETS | STA. 61+30 TO STA. 67+30

F.A.I. RTE.	SECTION	COUNTY	TOTAL SHEETS	SHEET NO.
64/998	82-1-B-2	ST. CLAIR	399	38
		CONTRACT NO. 76C76		
FED. ROAD DIST. NO.	ILLINOIS	FED. AID PROJECT		

FILE NAME = P:\P60046609\900_CAD\901_Drawings\76C76_Contract\Sheet\Civil\Roadway_Plans\DBTri-76C76-sht-Profile-70E64E-03.dgn