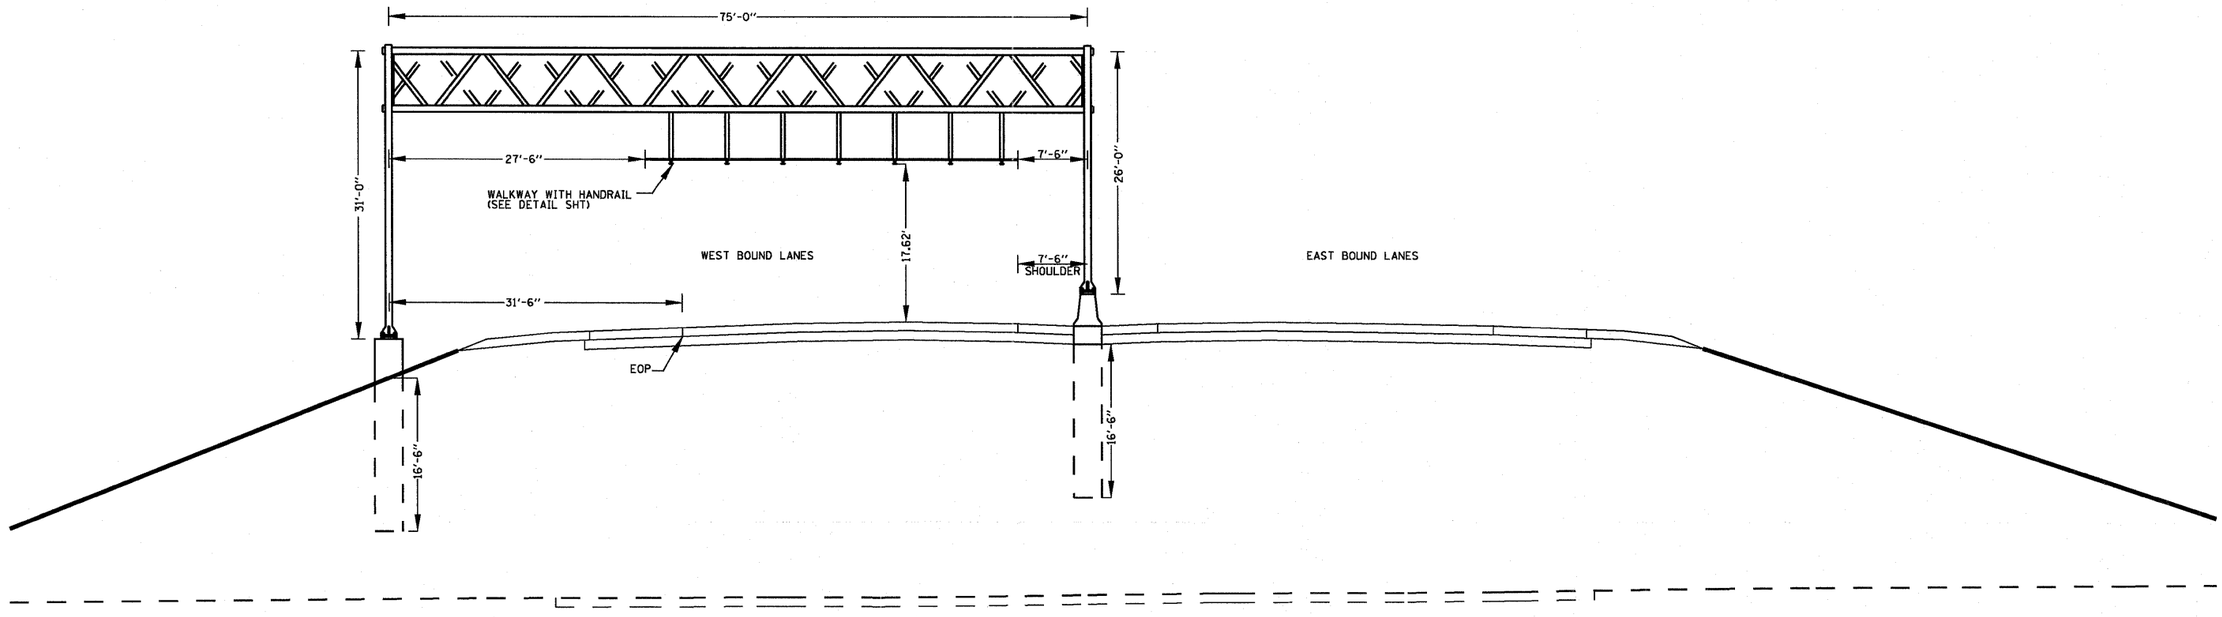

PROPOSED SIGN TRUSS
WB I-70 STA 195+00.00
STR 8S082I070L002.3

FILE NAME = $FILEL$	USER NAME = mmcconachie	DESIGNED	PMK	REVISED -	**STATE OF ILLINOIS DEPARTMENT OF TRANSPORTATION**			F.A.I. RTE.	SECTION	COUNTY	TOTAL SHEETS / SHEET NO.
		DRAWN	PMK	REVISED -				64/998	82-1-B-2	ST. CLAIR	399 / 127
	PLOT SCALE = 16.0000 ' / in.	CHECKED		REVISED -						CONTRACT NO. 76C76	
	PLOT DATE = 6/24/2011	DATE	07-01-2011	REVISED -				FED. ROAD DIST. NO.	ILLINOIS	FED. AID PROJECT	
						SCALE: N/A	SHEET NO. 3 OF 3 SHEETS	STA.	TO STA.		