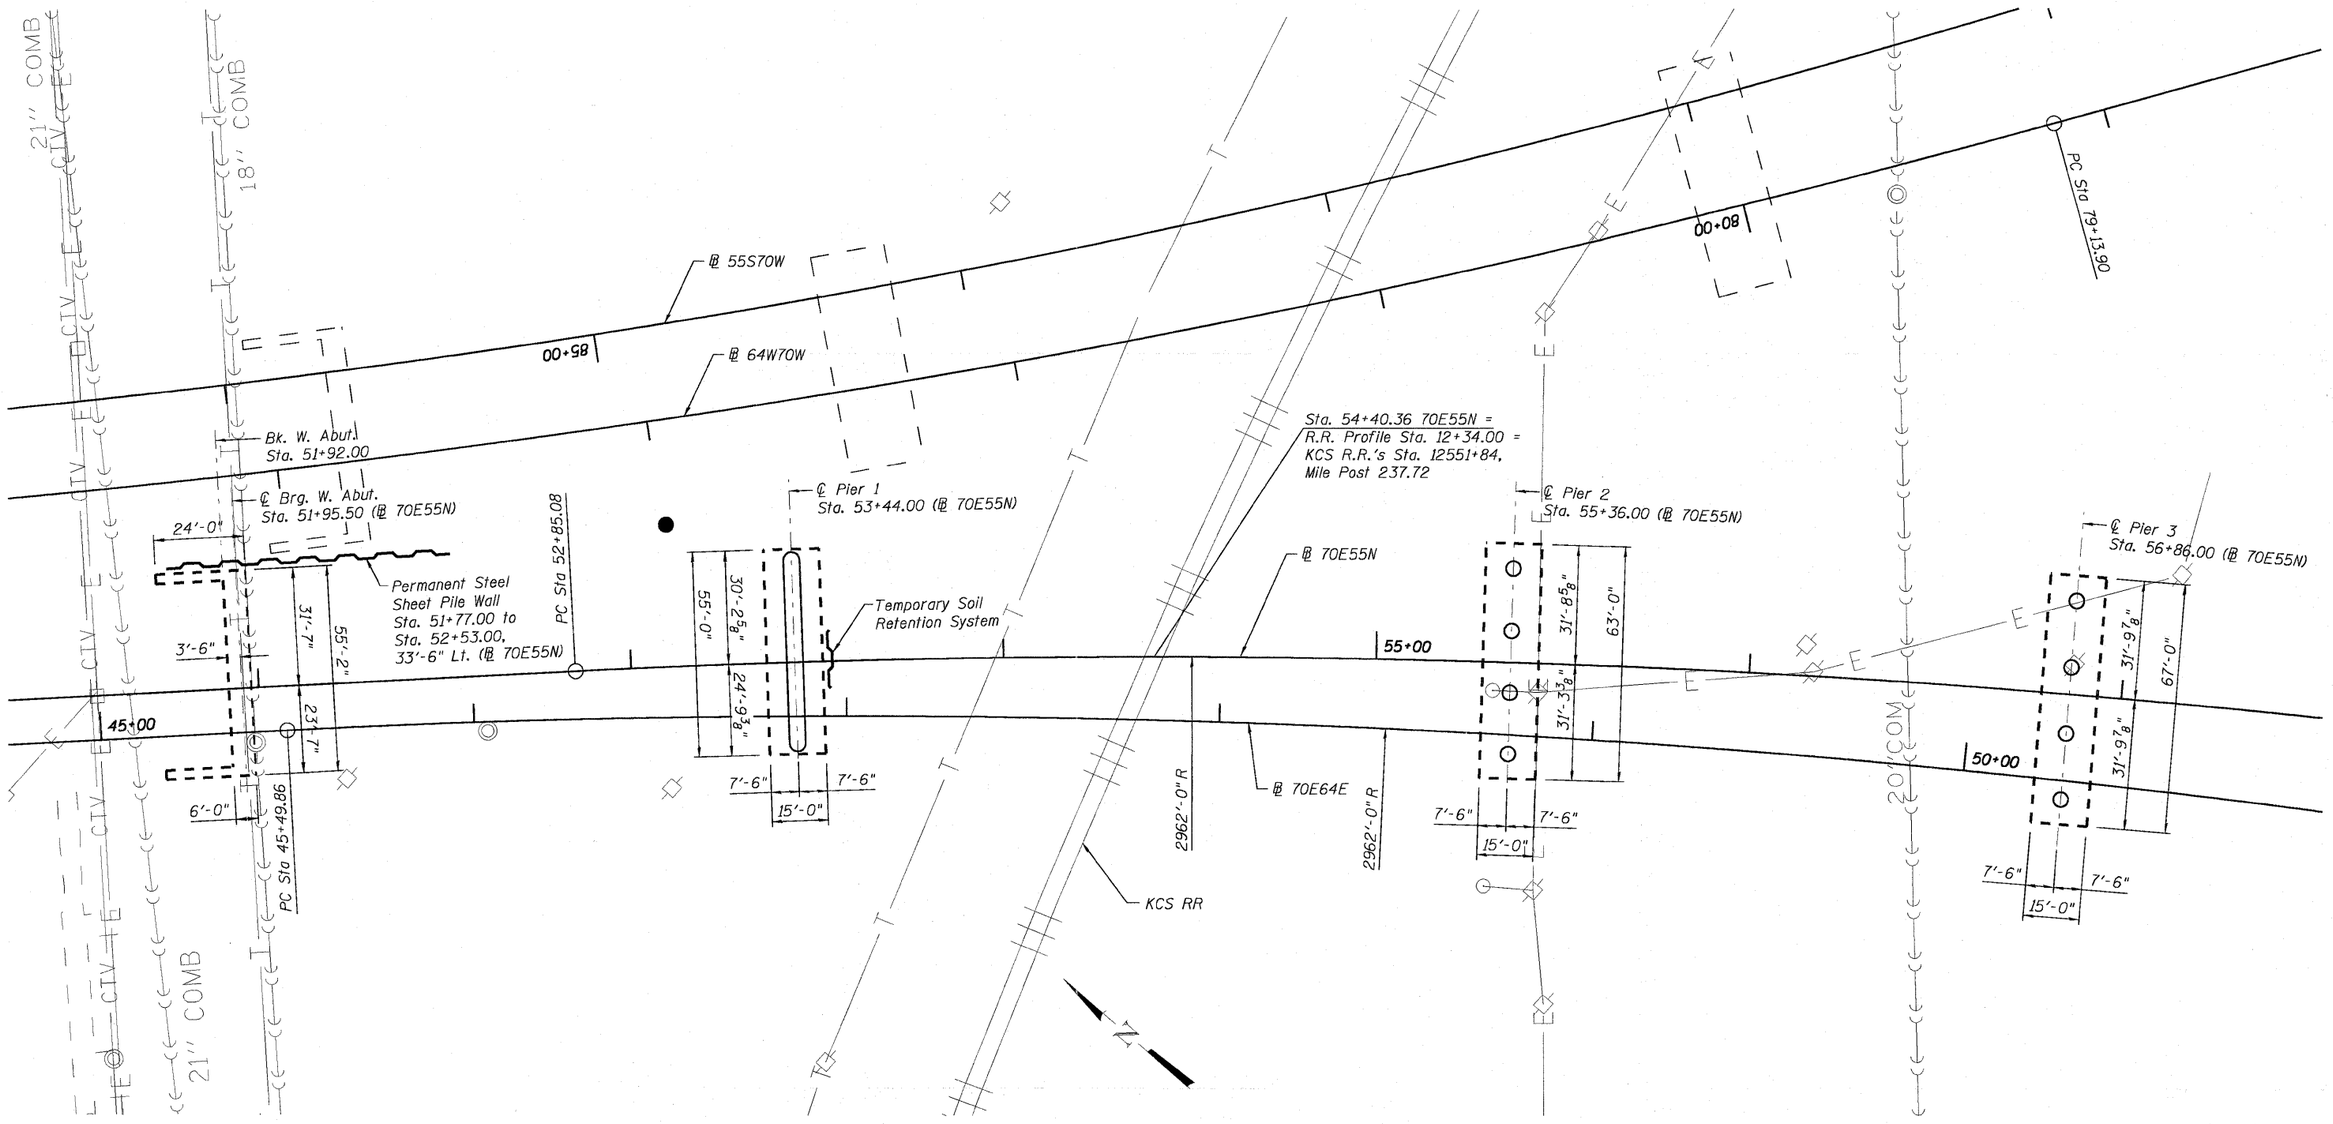

SUBSTRUCTURE LAYOUT PLAN - UNIT 1

Note:
℄ of piers 1, 2, and 3 are radial to ℄ 70E55N
℄ of Brg. West Abumtment is perpendicular to ℄ 70E55N

AECOM	USER NAME =	DESIGNED - DDB	REVISED -	STATE OF ILLINOIS DEPARTMENT OF TRANSPORTATION	SUBSTRUCTURE LAYOUT PLAN – UNIT 1
		DRAWN - DLC	REVISED -		I-70E OVER I-55, CSX & KCS RAILROADS
	PLOT SCALE = 0:2.0000 ':' / IN.	CHECKED - PJL	REVISED -		
	PLOT DATE = 6/30/2011	DATE - 07-01-11	REVISED -		SCALE: SHEET S-9 OF S-234 SHEETS STA. TO STA.

F.A.I. RTE.	SECTION	COUNTY	TOTAL SHEETS	SHEET NO.
70	82-1-B-2	ST. CLAIR	399	136
S.N. 082-0322 & S.N. 082-0324		CONTRACT NO. 76C76		
FED. ROAD DIST. NO.	ILLINOIS	FED. AID PROJECT		

k:\projects\60046608\sn\082-0322 & 0324 Flyover\900_cad\001_drawings\76c00_master_consolidated\structural\082-0322\sheet\082-0322-0324_76C76_SA09_SubStrLay-Unit1.dgn

$FILEL$