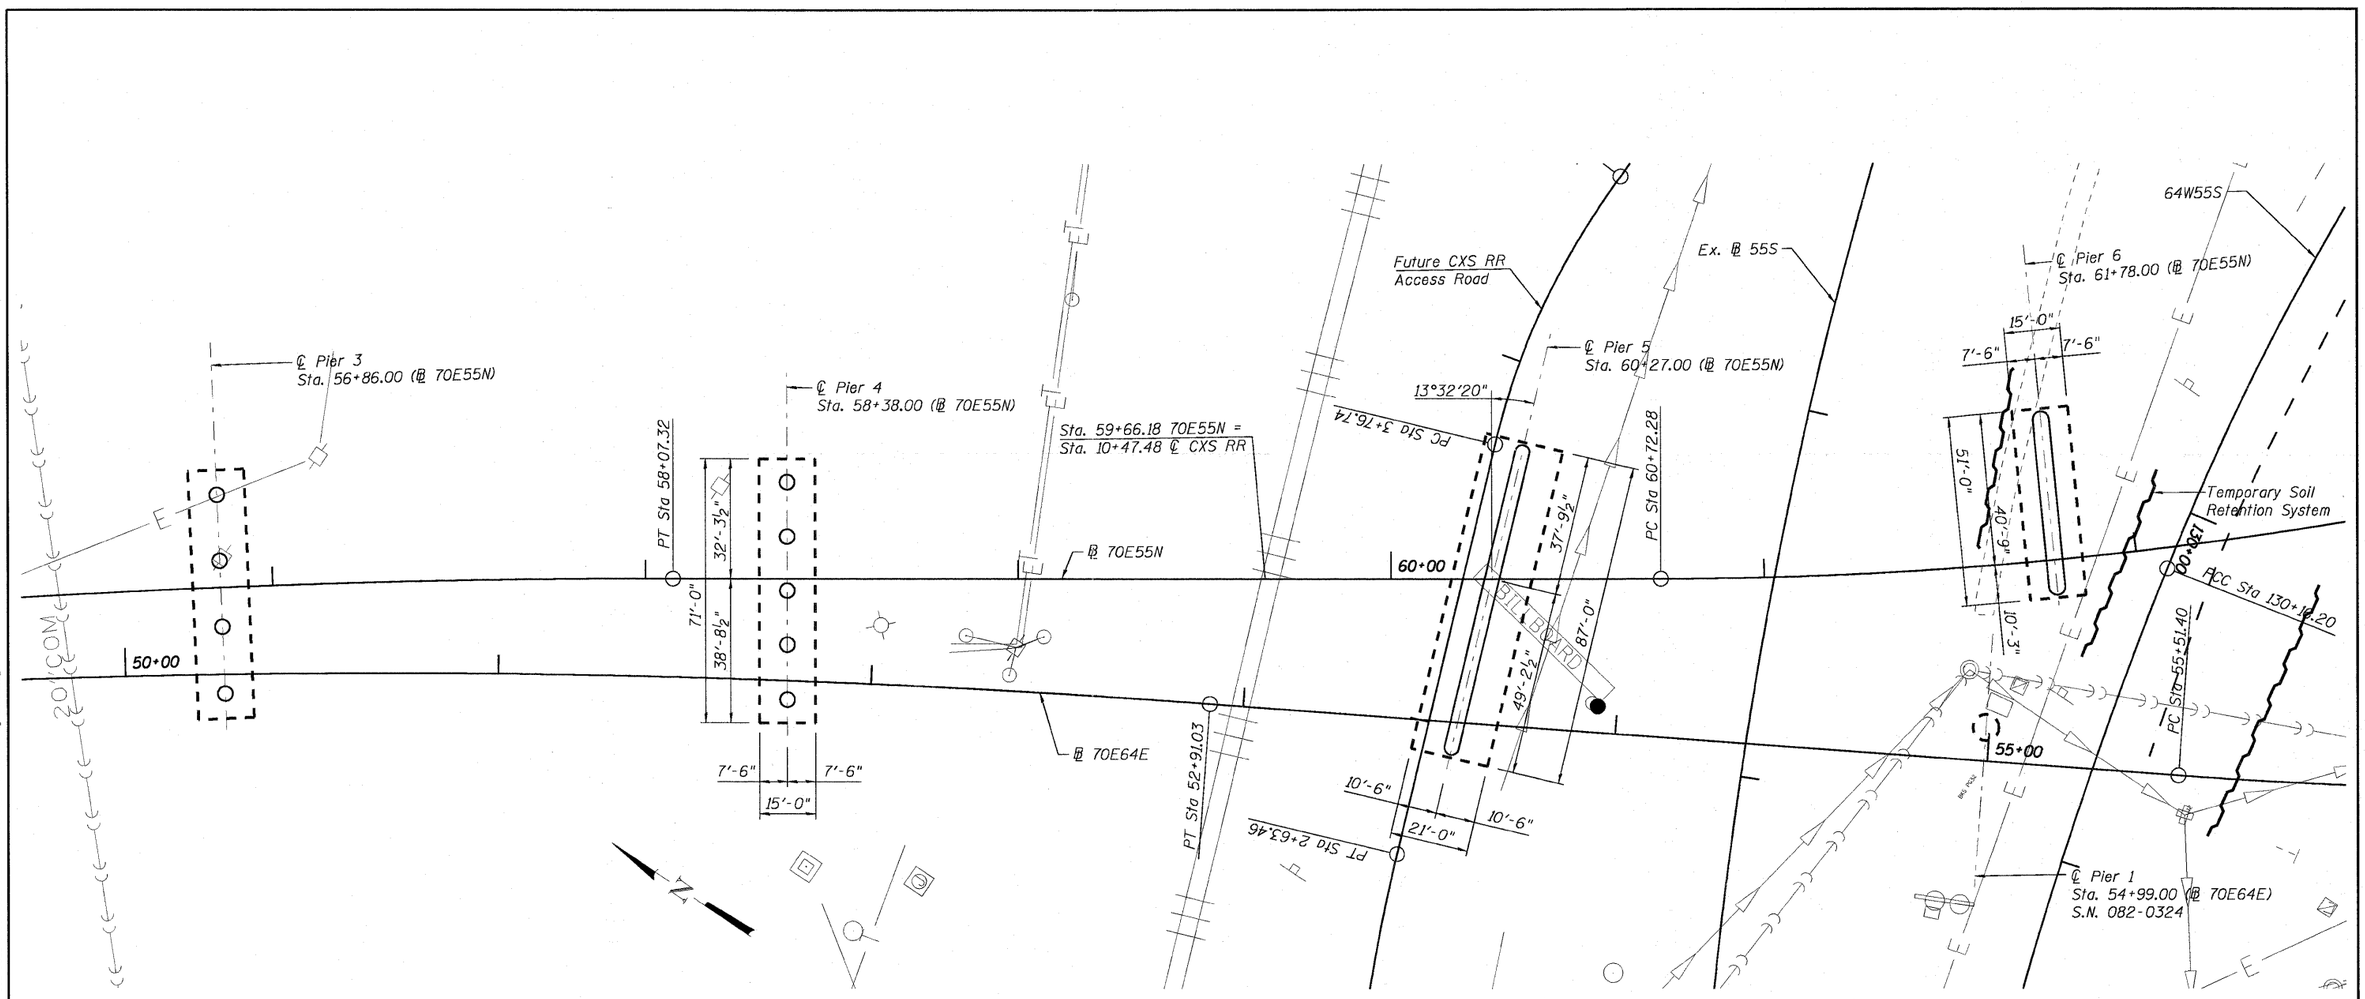

SUBSTRUCTURE LAYOUT PLAN - UNIT 2

Note:
℄ of pier 6 is radial to ℄ 70E55N
℄ of pier 4 is perpendicular to ℄ 70E55N

AECOM	USER NAME =	DESIGNED - DDB	REVISED -	STATE OF ILLINOIS DEPARTMENT OF TRANSPORTATION	SUBSTRUCTURE LAYOUT PLAN – UNIT 2 I–70E OVER I–55, CSX & KCS RAILROADS
		DRAWN - DLC	REVISED -		
	PLOT SCALE = 0.2.0000 '/ IN.	CHECKED - PJL	REVISED -		SCALE: SHEET S-10 OF S-234 SHEETS STA. TO STA.
	PLOT DATE = 6/30/2011	DATE - 07-01-11	REVISED -		

F.A.I. RTE.	SECTION	COUNTY	TOTAL SHEETS	SHEET NO.
70	82-1-B-2	ST. CLAIR	399	137
S.N. 082-0322 & S.N. 082-0324		CONTRACT NO. 76C76		
FED. ROAD DIST. NO.	ILLINOIS	FED. AID PROJECT		

K:\projects\60046609\sn082-0322 & 0324 flyover\900.civil\01_drawings\76c00_master_consolidated\structural\082-0322\sheets\082-0322-0324_76c00_S410_SubStrLay_Unit-2.dgn