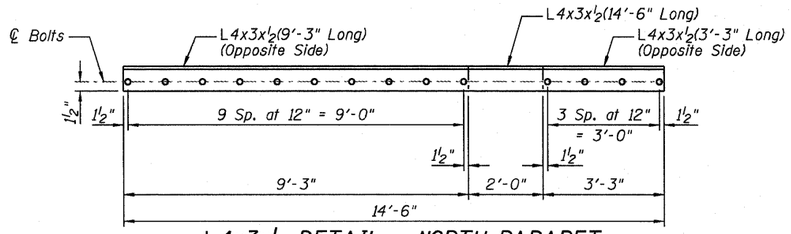

L4x3x½ DETAIL - NORTH PARAPET

(Looking South)
14 Bolts Required

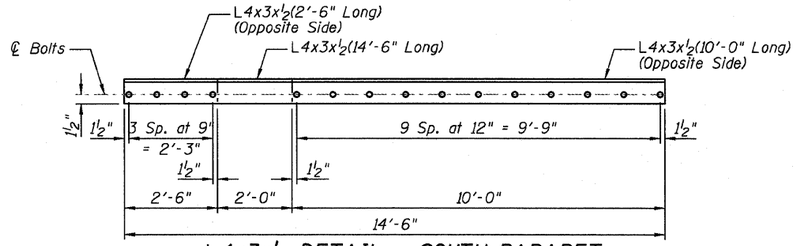

L4x3x½ DETAIL - SOUTH PARAPET

(Looking South)
15 Bolts Required

Note:
Fasteners shall be AASHTO M164 Type 1 mechanically galvanized bolts. Bolts ⅞"φ, holes 15/16"φ, unless noted otherwise.

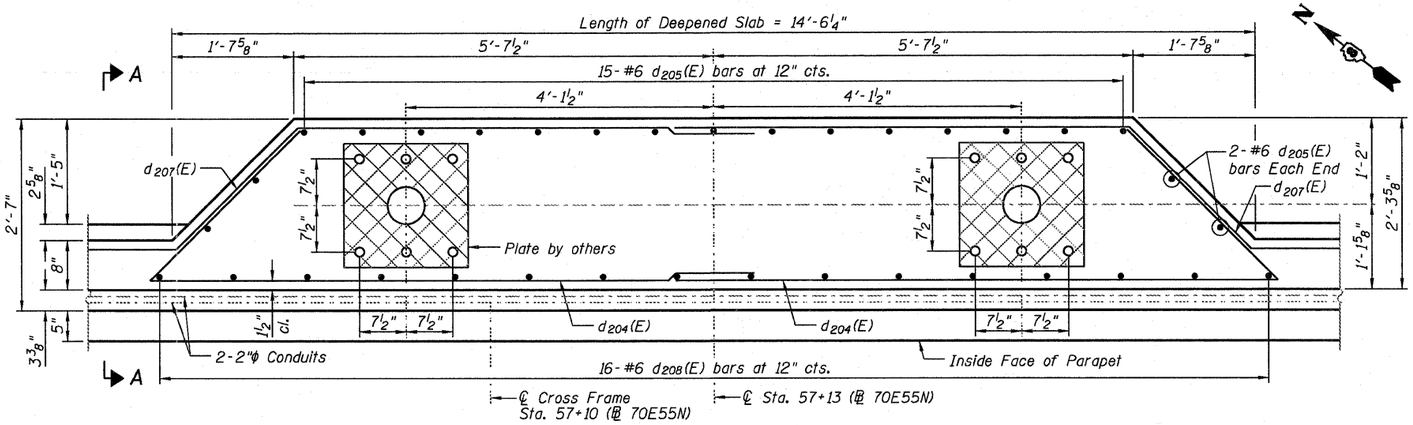

PARAPET PLAN FOR OVERHEAD SIGN STRUCTURE - NORTH PARAPET

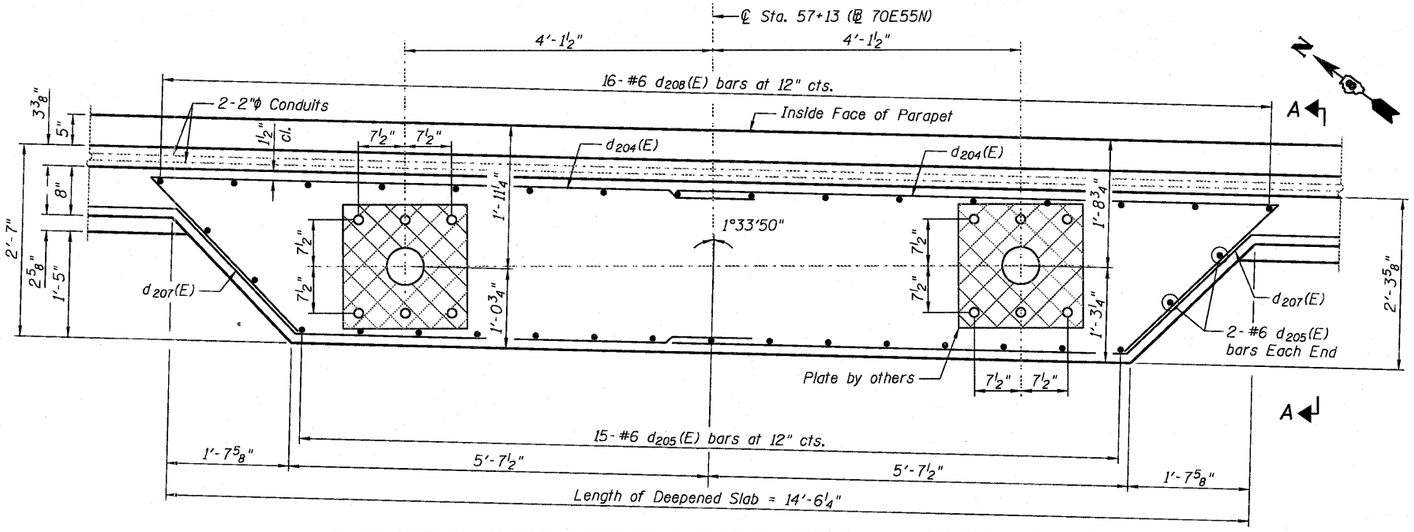

PARAPET PLAN FOR OVERHEAD SIGN STRUCTURE - SOUTH PARAPET

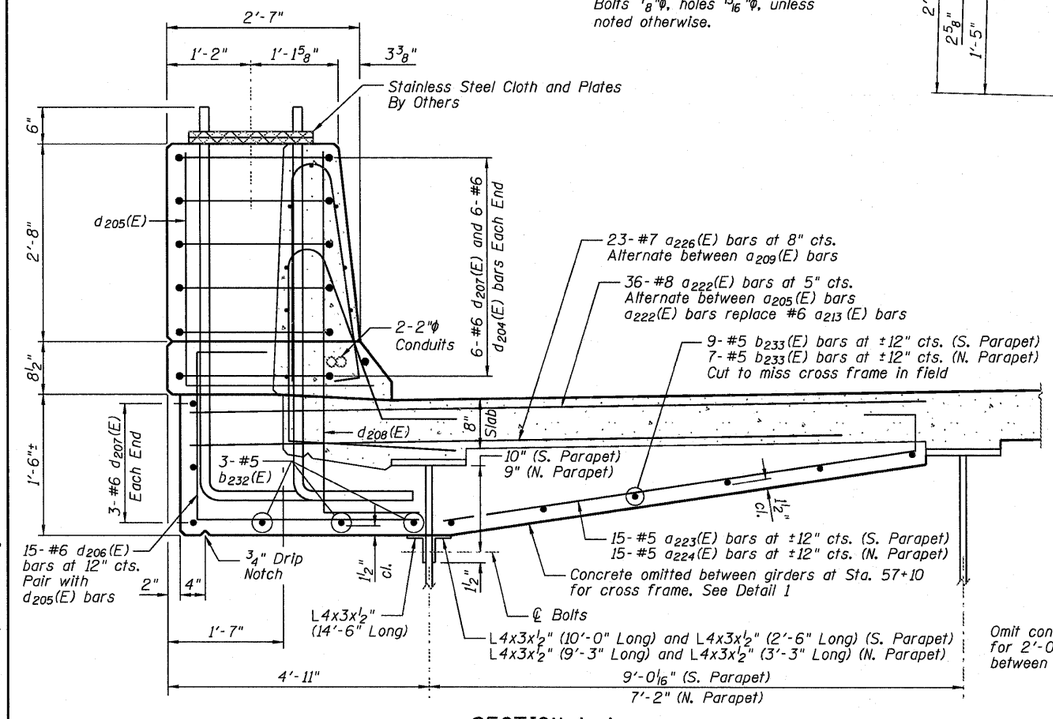

SECTION A-A

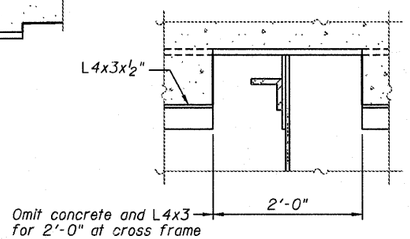

DETAIL 1

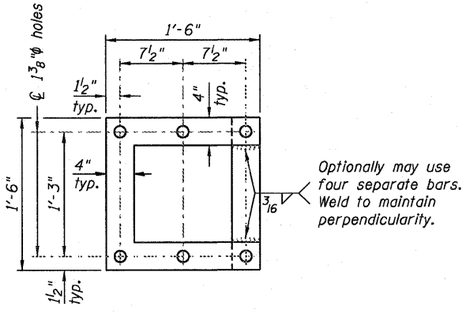

POSITIONING PLATE(S)

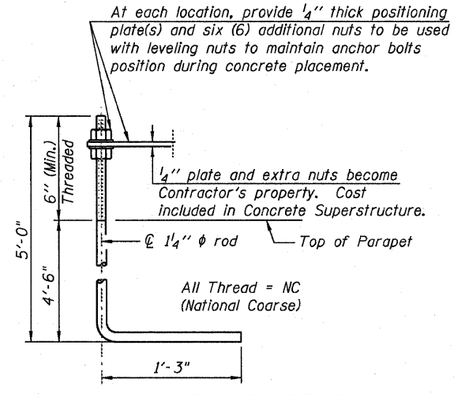

ANCHOR ROD DETAIL

Cost included in Concrete Superstructure (24 Total)

D81RI-0820322-08203324-76C76-S76-ParapetDetails-022.dgn

AECOM / ZROKA engineering	USER NAME = Scott Whitney	DESIGNED - JLA	REVISED -	STATE OF ILLINOIS DEPARTMENT OF TRANSPORTATION
		CHECKED - DAZ	REVISED -	
	PLOT SCALE = 2.0000 ' / IN.	DRAWN - SAW	REVISED -	
	PLOT DATE = 6/7/2011	DATE - 07-01-2011	REVISED -	

PARAPET DETAILS – S.N. 082-0322
I-70E OVER I-55, CSX & KCS RAILROADS

SCALE: NONE | SHEET S-76 OF S-234 SHEETS

F.A.I. RTE.	SECTION	COUNTY	TOTAL SHEETS	SHEET NO.
70	82-1-B-2	ST. CLAIR	399	203
S.N. 082-0322 & S.N. 082-0324		CONTRACT NO. 76C76		
FED. ROAD DIST. NO.	ILLINOIS	FED. AID PROJECT		