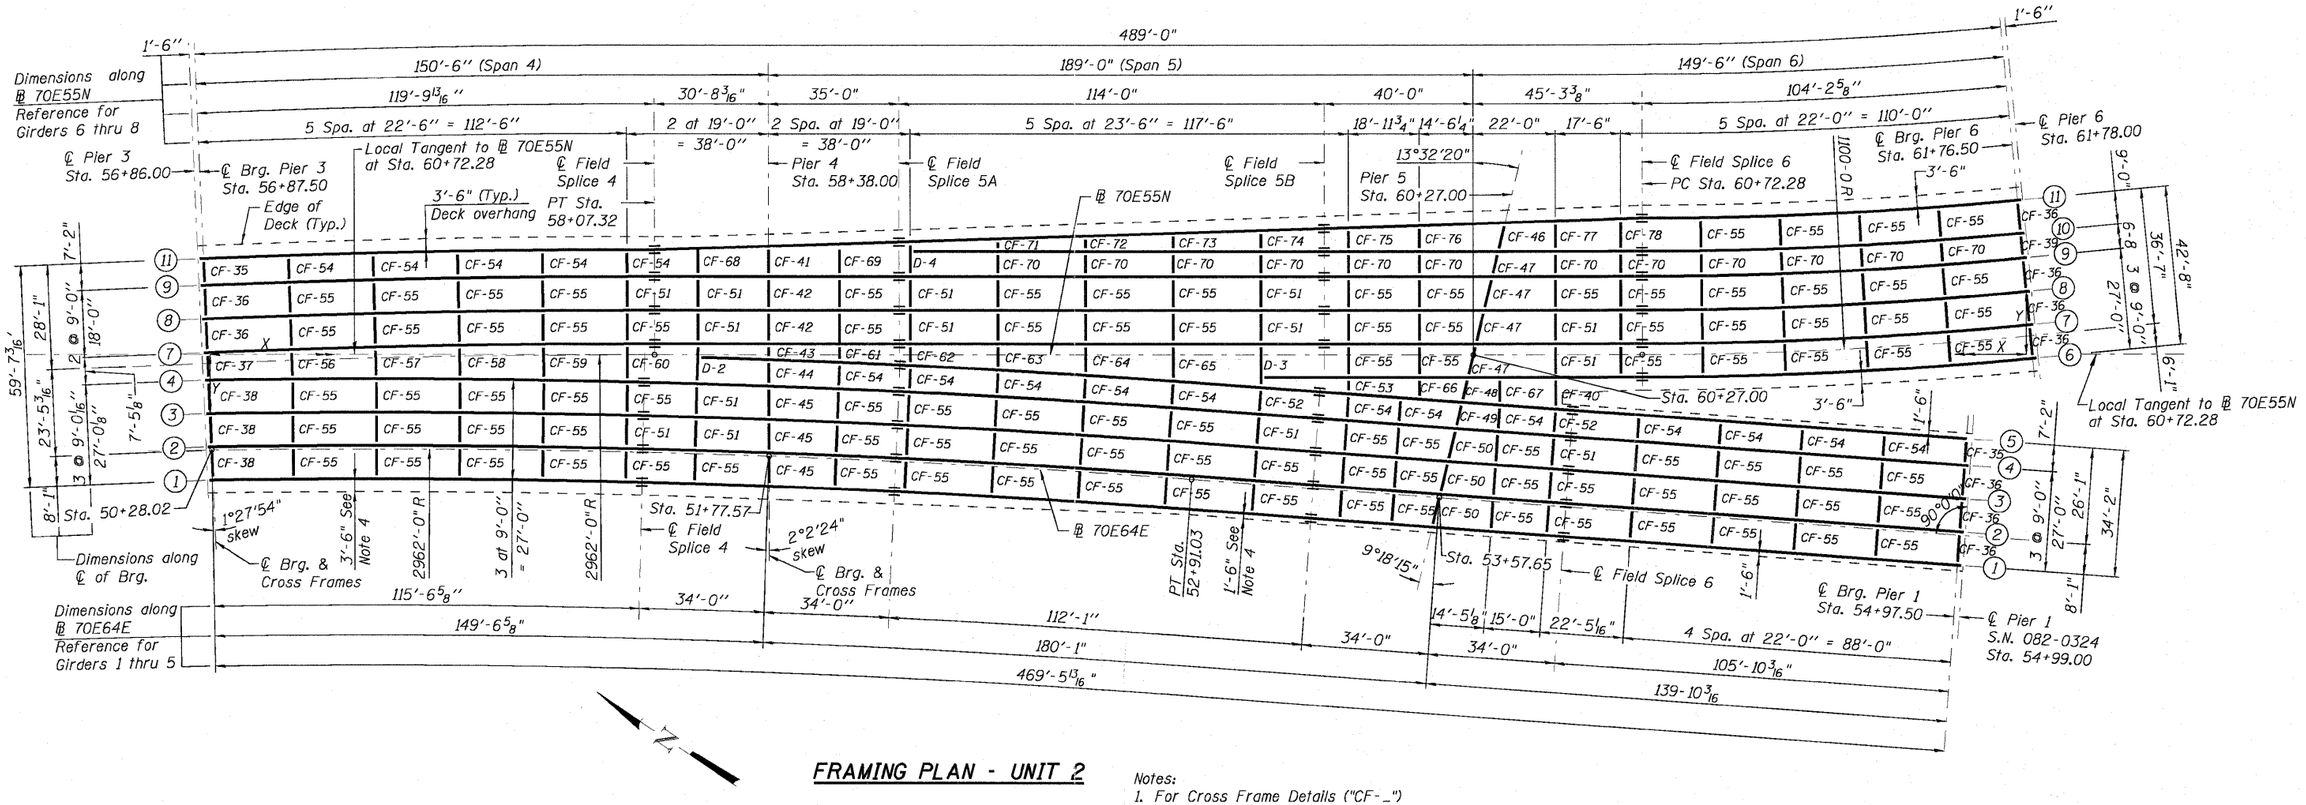

FRAMING PLAN - UNIT 2

Notes:
1. For Cross Frame Details ("CF-_") See Sheets S-127 to S-129 of S-234.
2. For Moment & Reaction Tables See Sheet S-125 of S-234.
3. For Header Details ("D-2" thru "D-4") See Sheet S-104 of S-234.
4. Right side edge of deck overhang Varies 3'-6" to 1'-6". See Unit 2 Deck Cross Section sheet S-74 of S-234 for taper limits.

AECOM	USER NAME =	DESIGNED - PJL	REVISED -	STATE OF ILLINOIS DEPARTMENT OF TRANSPORTATION	FRAMING PLAN – UNIT 2 – I I-70E OVER I-55, CSX & KCS RAILROADS	F.A.I. RTE.	SECTION	COUNTY	TOTAL SHEETS / SHEET NO.
		DRAWN - BRD	REVISED -			70	82-1-B-2	ST. CLAIR	399 / 230
	PLOT SCALE = 2:2.0000 ' ' / IN.	CHECKED - CHY	REVISED -			S.N. 082-0322 & S.N. 082-0324		CONTRACT NO. 76C76	
	PLOT DATE = 8/15/2011	DATE - 08-12-11	REVISED -		SCALE: SHEET S-103 OF S-234 SHEETS STA. TO STA.	FED. ROAD DIST. NO.	ILLINOIS	FED. AID PROJECT	

k:\projects\60046609\sn082-0322 & 0324 flyover\100_cad\501_drawings\76c80_master_consolidated\structural\082-0322\sheet\082-0322-0324_76C76_S106_Framing-Unit-2.dgn