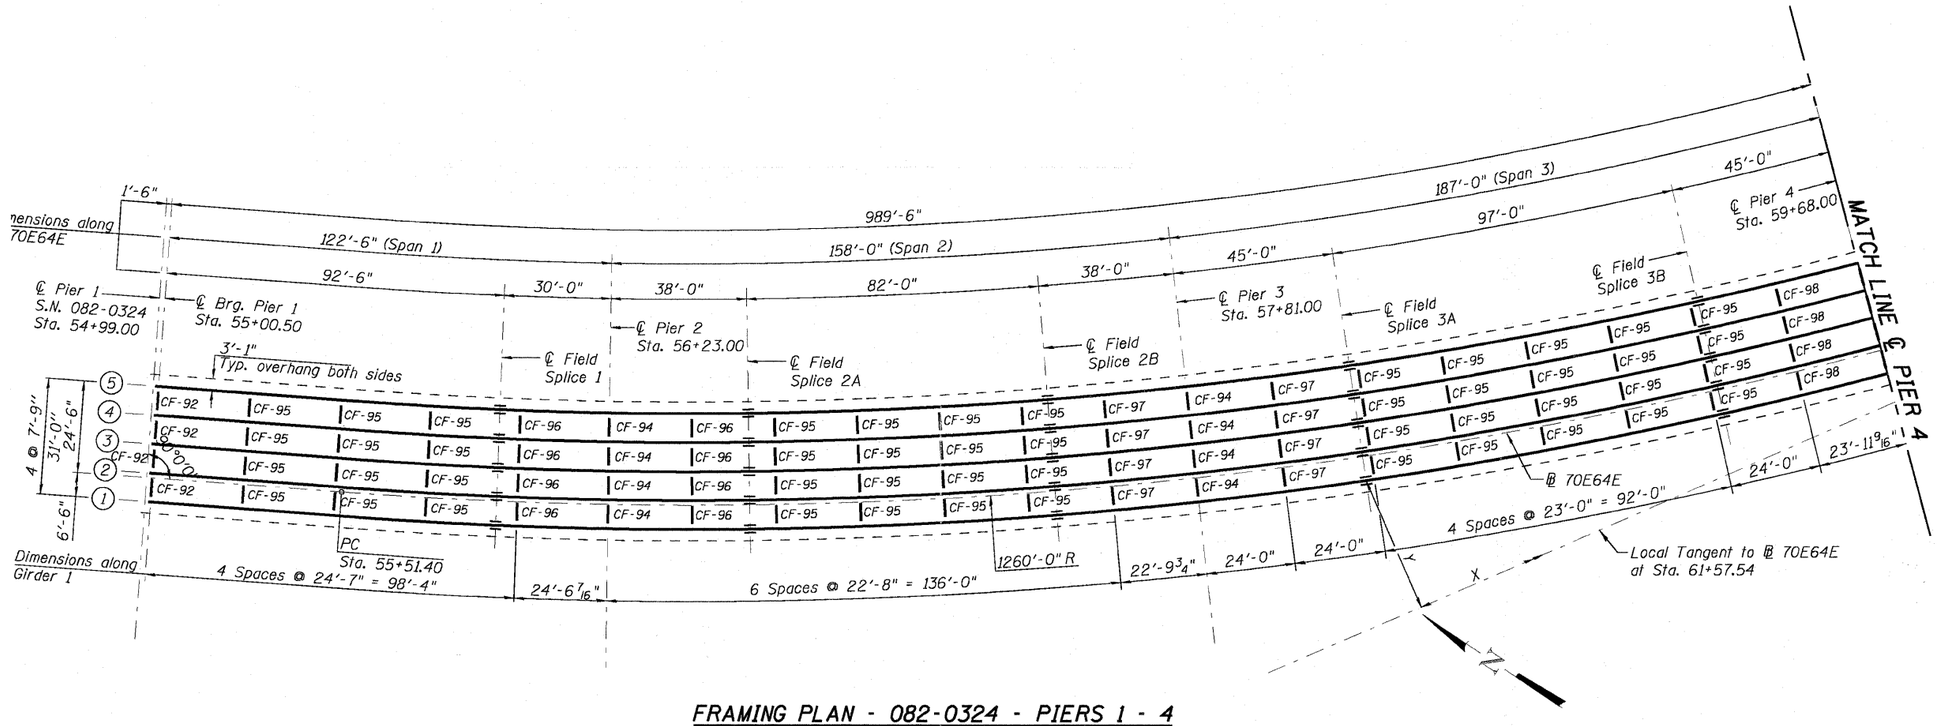

FRAMING PLAN - 082-0324 - PIERS 1 - 4

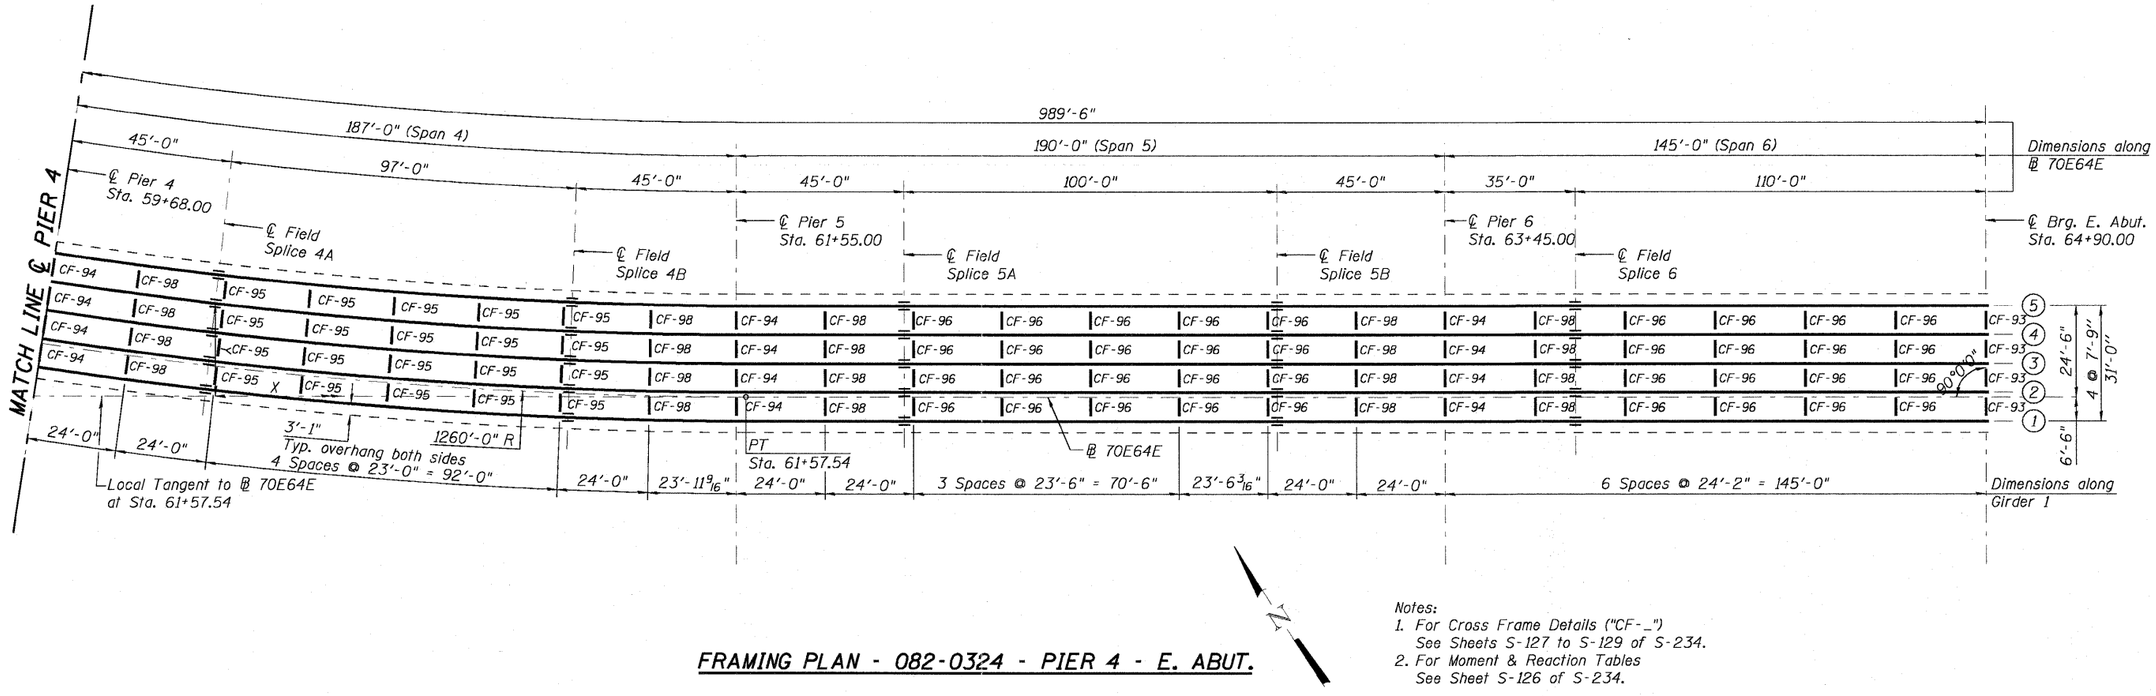

FRAMING PLAN - 082-0324 - PIER 4 - E. ABUT.

Notes:
1. *For Cross Frame Details ("CF-_")*
   See Sheets S-127 to S-129 of S-234.
2. *For Moment & Reaction Tables*
   See Sheet S-126 of S-234.

AECOM	USER NAME =	DESIGNED - PJL	REVISED -
		DRAWN - BRD	REVISED -
	PLOT SCALE = 0.2.0000 '' / IN.	CHECKED - CHY	REVISED -
	PLOT DATE = 6/30/2011	DATE - 07-01-11	REVISED -

STATE OF ILLINOIS
DEPARTMENT OF TRANSPORTATION

FRAMING PLAN – S.N. 082–0324 – I
I–70E OVER I–55, CSX & KCS RAILROADS
SCALE: | SHEET S-118 OF S-234 SHEETS | STA. | TO STA.

F.A.I. RTE.	SECTION	COUNTY	TOTAL SHEETS	SHEET NO.
70	82-1-B-2	ST. CLAIR	399	245
S.N. 082-0322 & S.N. 082-0324		CONTRACT NO. 76C76		
FED. ROAD DIST. NO.	ILLINOIS	FED. AID PROJECT		

k:\projects\60046609\sn\082-0322 & 0324 flyover\900.cad\901_drawings\76c00_master_consolidated\structural\082-0322\sheet\082-0322-0324_76C76_S021_Framing-082-0324.dgn