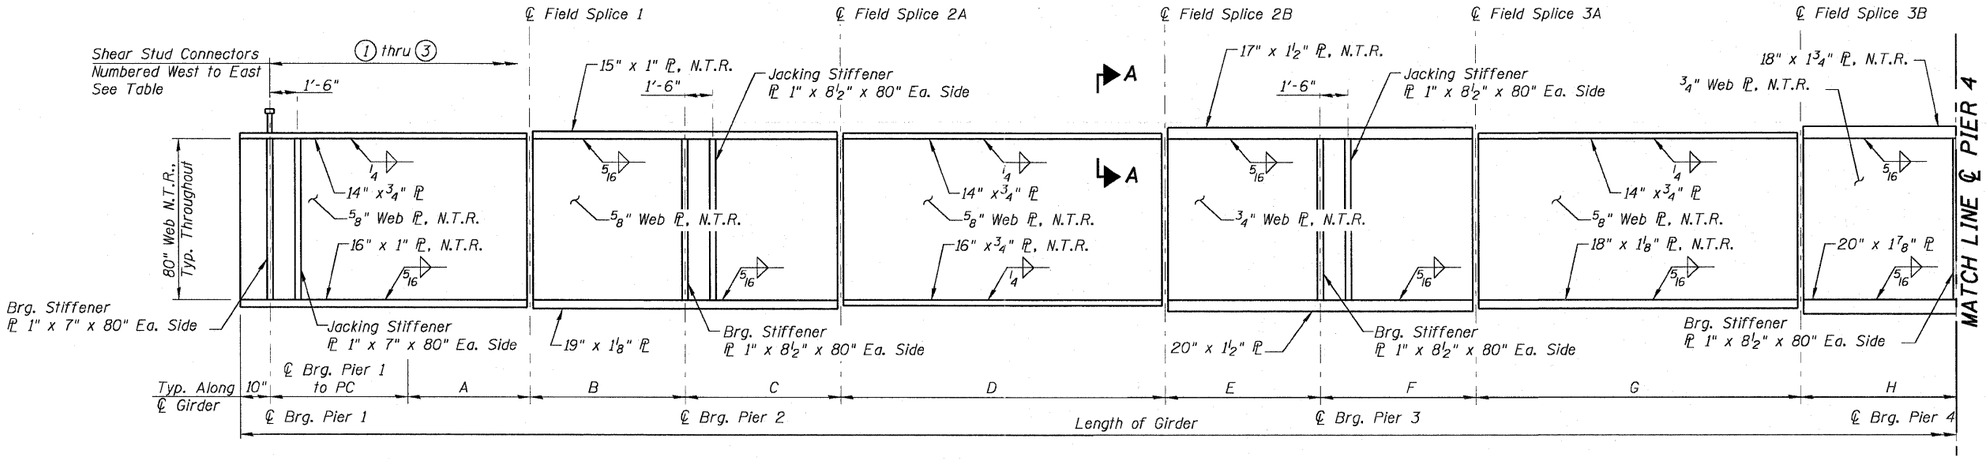

GIRDER ELEVATION - 082-0324 - PIERS 1 - 4

Notes:
1. Load carrying components designated "N.T.R." shall conform to the Supplemental Requirements for Notch Toughness, Zone 2.
2. All steel on this sheet shall be AASHTO M270, Grade 50 Steel.

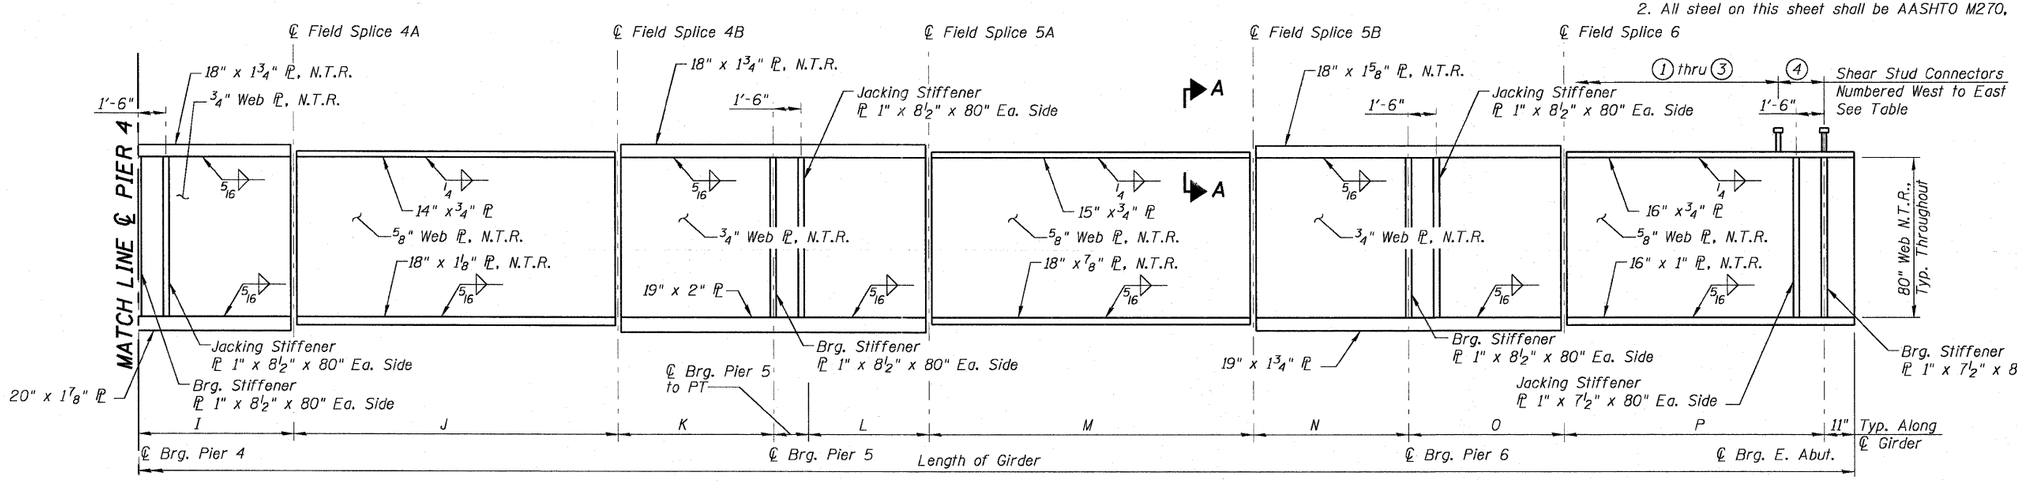

GIRDER ELEVATION - 082-0324 - PIER 4 - E. ABUT.

AECOM	USER NAME =	DESIGNED - PJL	REVISED -	STATE OF ILLINOIS DEPARTMENT OF TRANSPORTATION	FRAMING PLAN– S.N. 082–0324 – II I–70E OVER I–55, CSX & KCS RAILROADS	F.A.I. RTE.	SECTION	COUNTY	TOTAL SHEETS / SHEET NO.
		DRAWN - BRD	REVISED -			70	82-1-B-2	ST. CLAIR	399 / 246
	PLOT SCALE = 02.0000 ':' / IN.	CHECKED - CHY	REVISED -			S.N. 082-0322 & S.N. 082-0324		CONTRACT NO. 76C76	
	PLOT DATE = 6/30/2011	DATE - 07-01-11	REVISED -		SCALE: SHEET S-119 OF S-234 SHEETS STA. TO STA.	FED. ROAD DIST. NO.	ILLINOIS	FED. AID PROJECT	

k:\projects\60046609\sn082-0322 & 0324 flyover\900.cad\901_drawings\76c00_master_consolidated\structural\082-0322\sheet\082-0322-0324_76C76_S022_Framing-082-0324-2.dgn