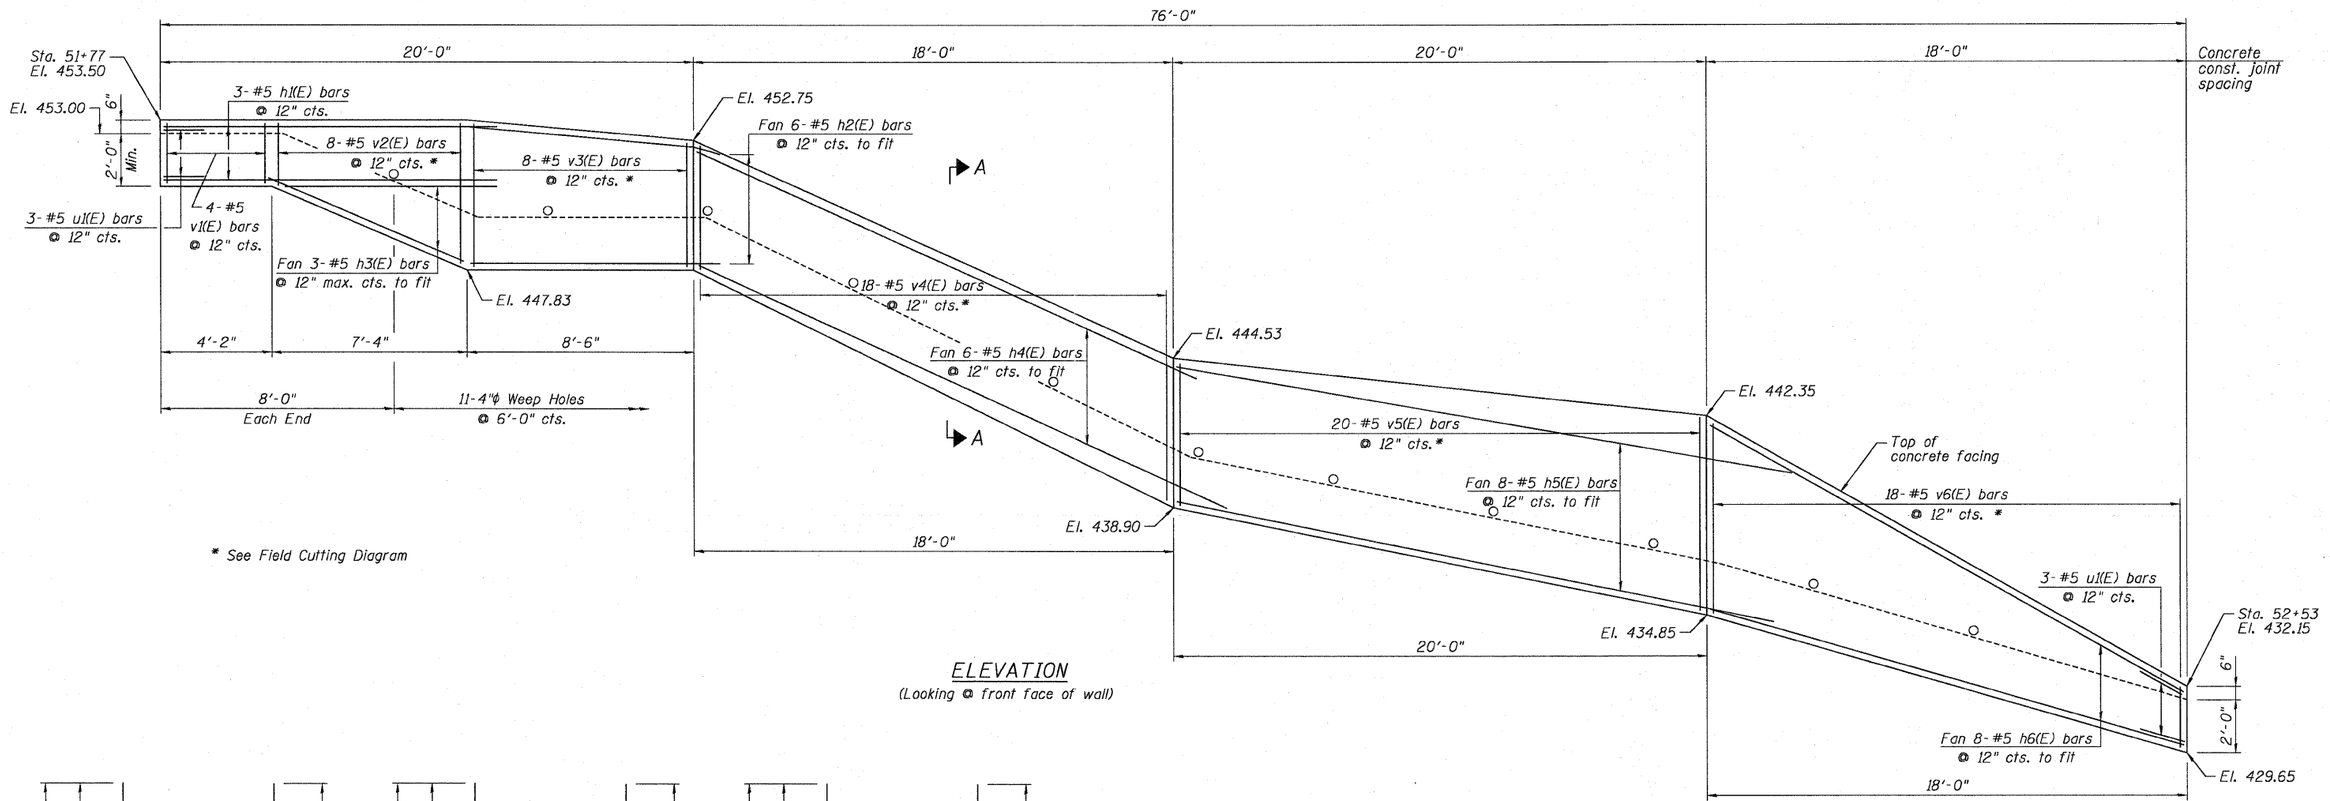

* See Field Cutting Diagram

ELEVATION
(Looking @ front face of wall)

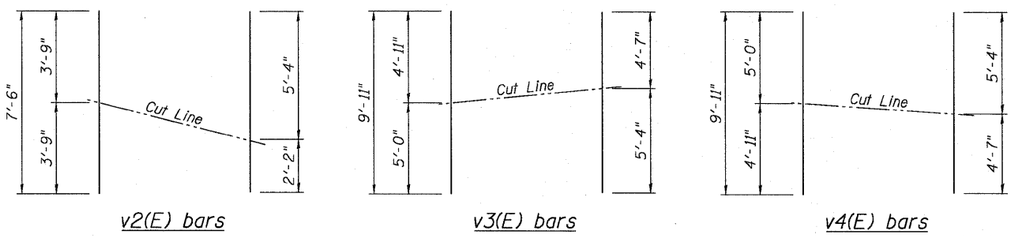

FIELD CUTTING DIAGRAMS
Order bars full length. Cut as shown and place for best fit.

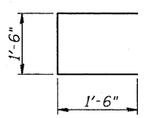

BAR u1E

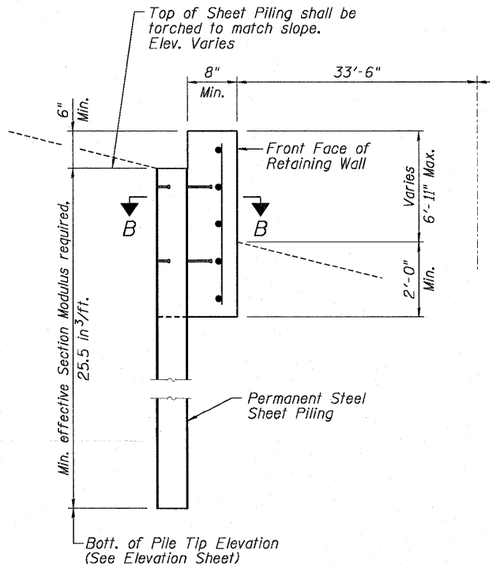

SECTION A-A

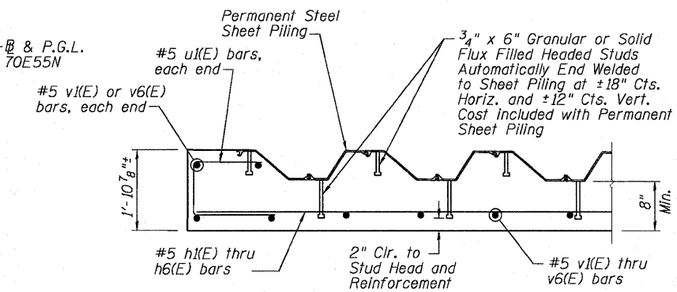

SECTION B-B

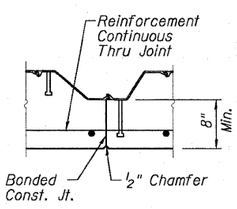

WALL CONSTRUCTION JOINT

USER NAME =	DESIGNED - DDB	REVISED -	
	DRAWN - GF	REVISED -	
PLOT SCALE = 0.083333 ' / in.	CHECKED - DEV	REVISED -	
PLOT DATE = 8/9/2011	DATE - 08-12-11	REVISED -	

STATE OF ILLINOIS
DEPARTMENT OF TRANSPORTATION

PERMANENT STEEL SHEET PILE WALL DETAILS
I-70E OVER I-55, CSX & KCS RAILROADS
SCALE: | SHEET S-234B OF S-234 SHEETS | STA. 51+77 | TO STA. 52+53

F.A.I. RTE.	SECTION	COUNTY	TOTAL SHEETS	SHEET NO.
70	82-1-B-2	ST. CLAIR	399	361B
	S.N. 082-0322 & S.N. 082-0324	CONTRACT NO. 76C76		
FED. ROAD DIST. NO.	ILLINOIS	FED. AID PROJECT		

P:\P60\046\01\900_CAD\900_Drawings\76C900_Master_Consolidated\Structural\082-0322\PermSheetPileWall\Sheet\52348_082-0322_0324_76C76_RetWall-2.dgn