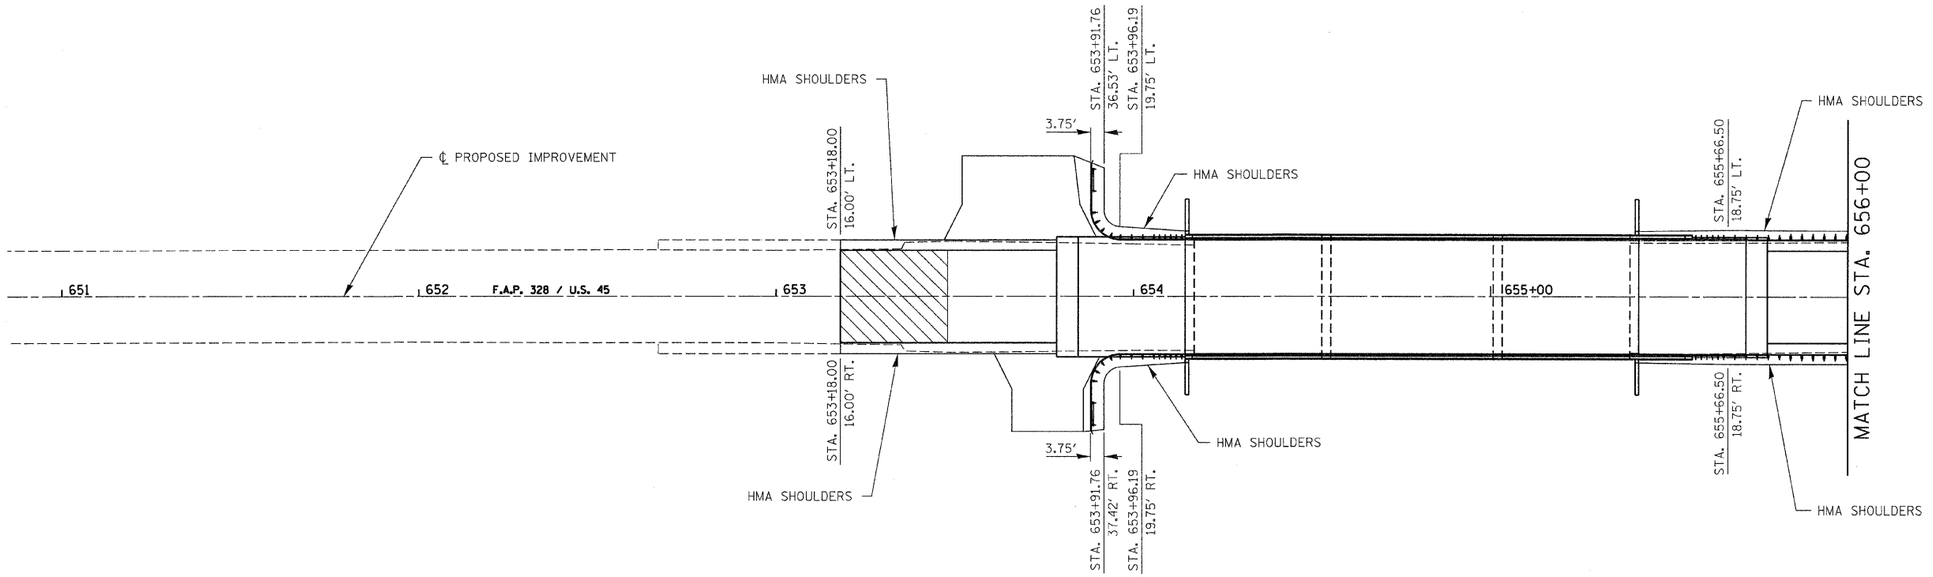

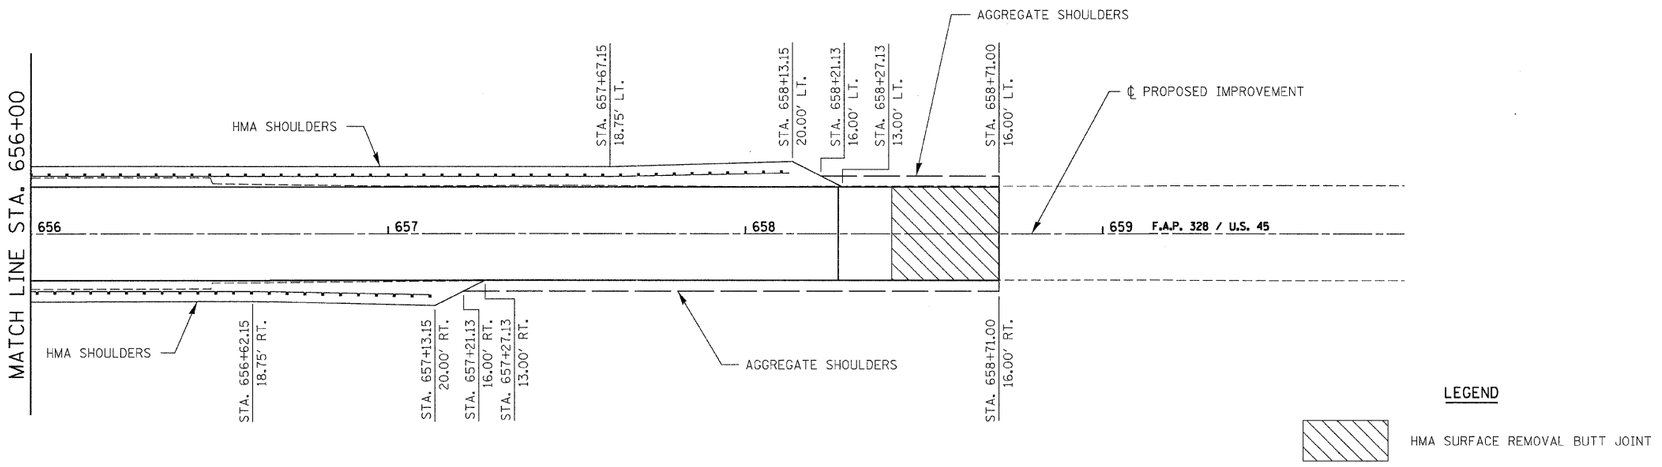

FILE NAME = 090148-sht-shoulders.dgn	USER NAME =	DESIGNED - L.F.S.	REVISED -
HAMPTON, LENZINI AND RENWICK, INC. 3565 STEVENSON DRIVE, SUITE 201 SPRINGFIELD, ILLINOIS 62703 ILLINOIS PROFESSIONAL DESIGN FIRM LS / PE / SE CORP. 184.000869		DRAWN - T.W.K.	REVISED -
	PLOT SCALE =	CHECKED - J.W.F.	REVISED -
	PLOT DATE = 7/13/2011	DATE - 04/05/11	REVISED -

STATE OF ILLINOIS
DEPARTMENT OF TRANSPORTATION

PAVED SHOULDER PLAN
US ROUTE 45

SCALE: | SHEET NO. OF SHEETS | STA. | TO STA.

F.A.P.	SECTION	COUNTY	TOTAL SHEETS	SHEET NO.
328	105B-1	WHITE	54	18
		CONTRACT NO. 78161		
	ILLINOIS	FED. AID PROJECT		