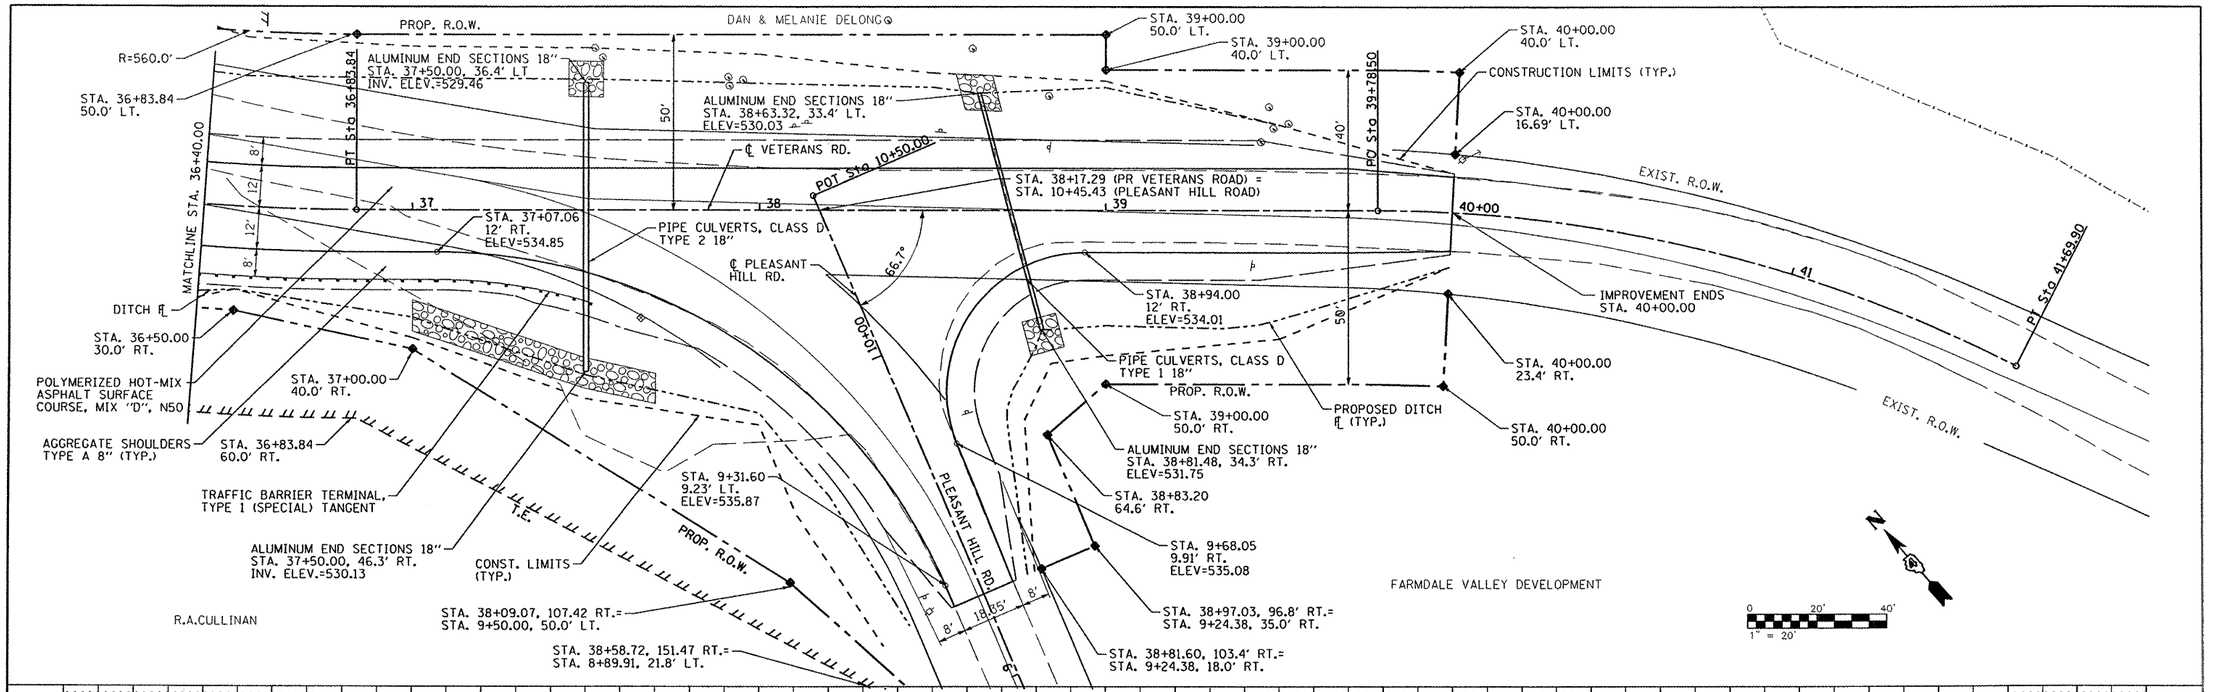

PLAN — SURVEYED, DRAWN, ALIGNMENT CHECKED, R.O.W. STAKED, GRADES CHECKED, STRUCTURE NOTATNS CKD, ROAD TIES SHWN, NOTE BOOK, NO., DATE, BY

PROFILE — SURVEYED, DRAWN, GRADES CHECKED, STRUCTURE NOTATNS CKD, NOTE BOOK, NO., DATE, BY

MAURER & STUTZ, INC. ENGINEERS SURVEYORS

FILE NAME = s:\237\2008\23708010\VeteransRdBridgePhII\CADD\CADD Sheets\D408010-sht-plnprf.dgn	USER NAME = jdspiller	DESIGNED -	REVISED -
		DRAWN -	REVISED -
	PLOT SCALE = 40.0000 ' / IN.	CHECKED -	REVISED -
	PLOT DATE = 8/16/2011	DATE -	REVISED -

STATE OF ILLINOIS
DEPARTMENT OF TRANSPORTATION

VETERANS ROAD
PLAN AND PROFILE

SCALE: | SHEET NO. OF SHEETS | STA. TO STA.

T.R.	SECTION	COUNTY	TOTAL SHEETS	SHEET NO.
156	06-07109-00-BR	TAZEWELL	53	14
		CONTRACT NO. 89472		
FED. ROAD DIST. NO.	ILLINOIS	FED. AID PROJECT		