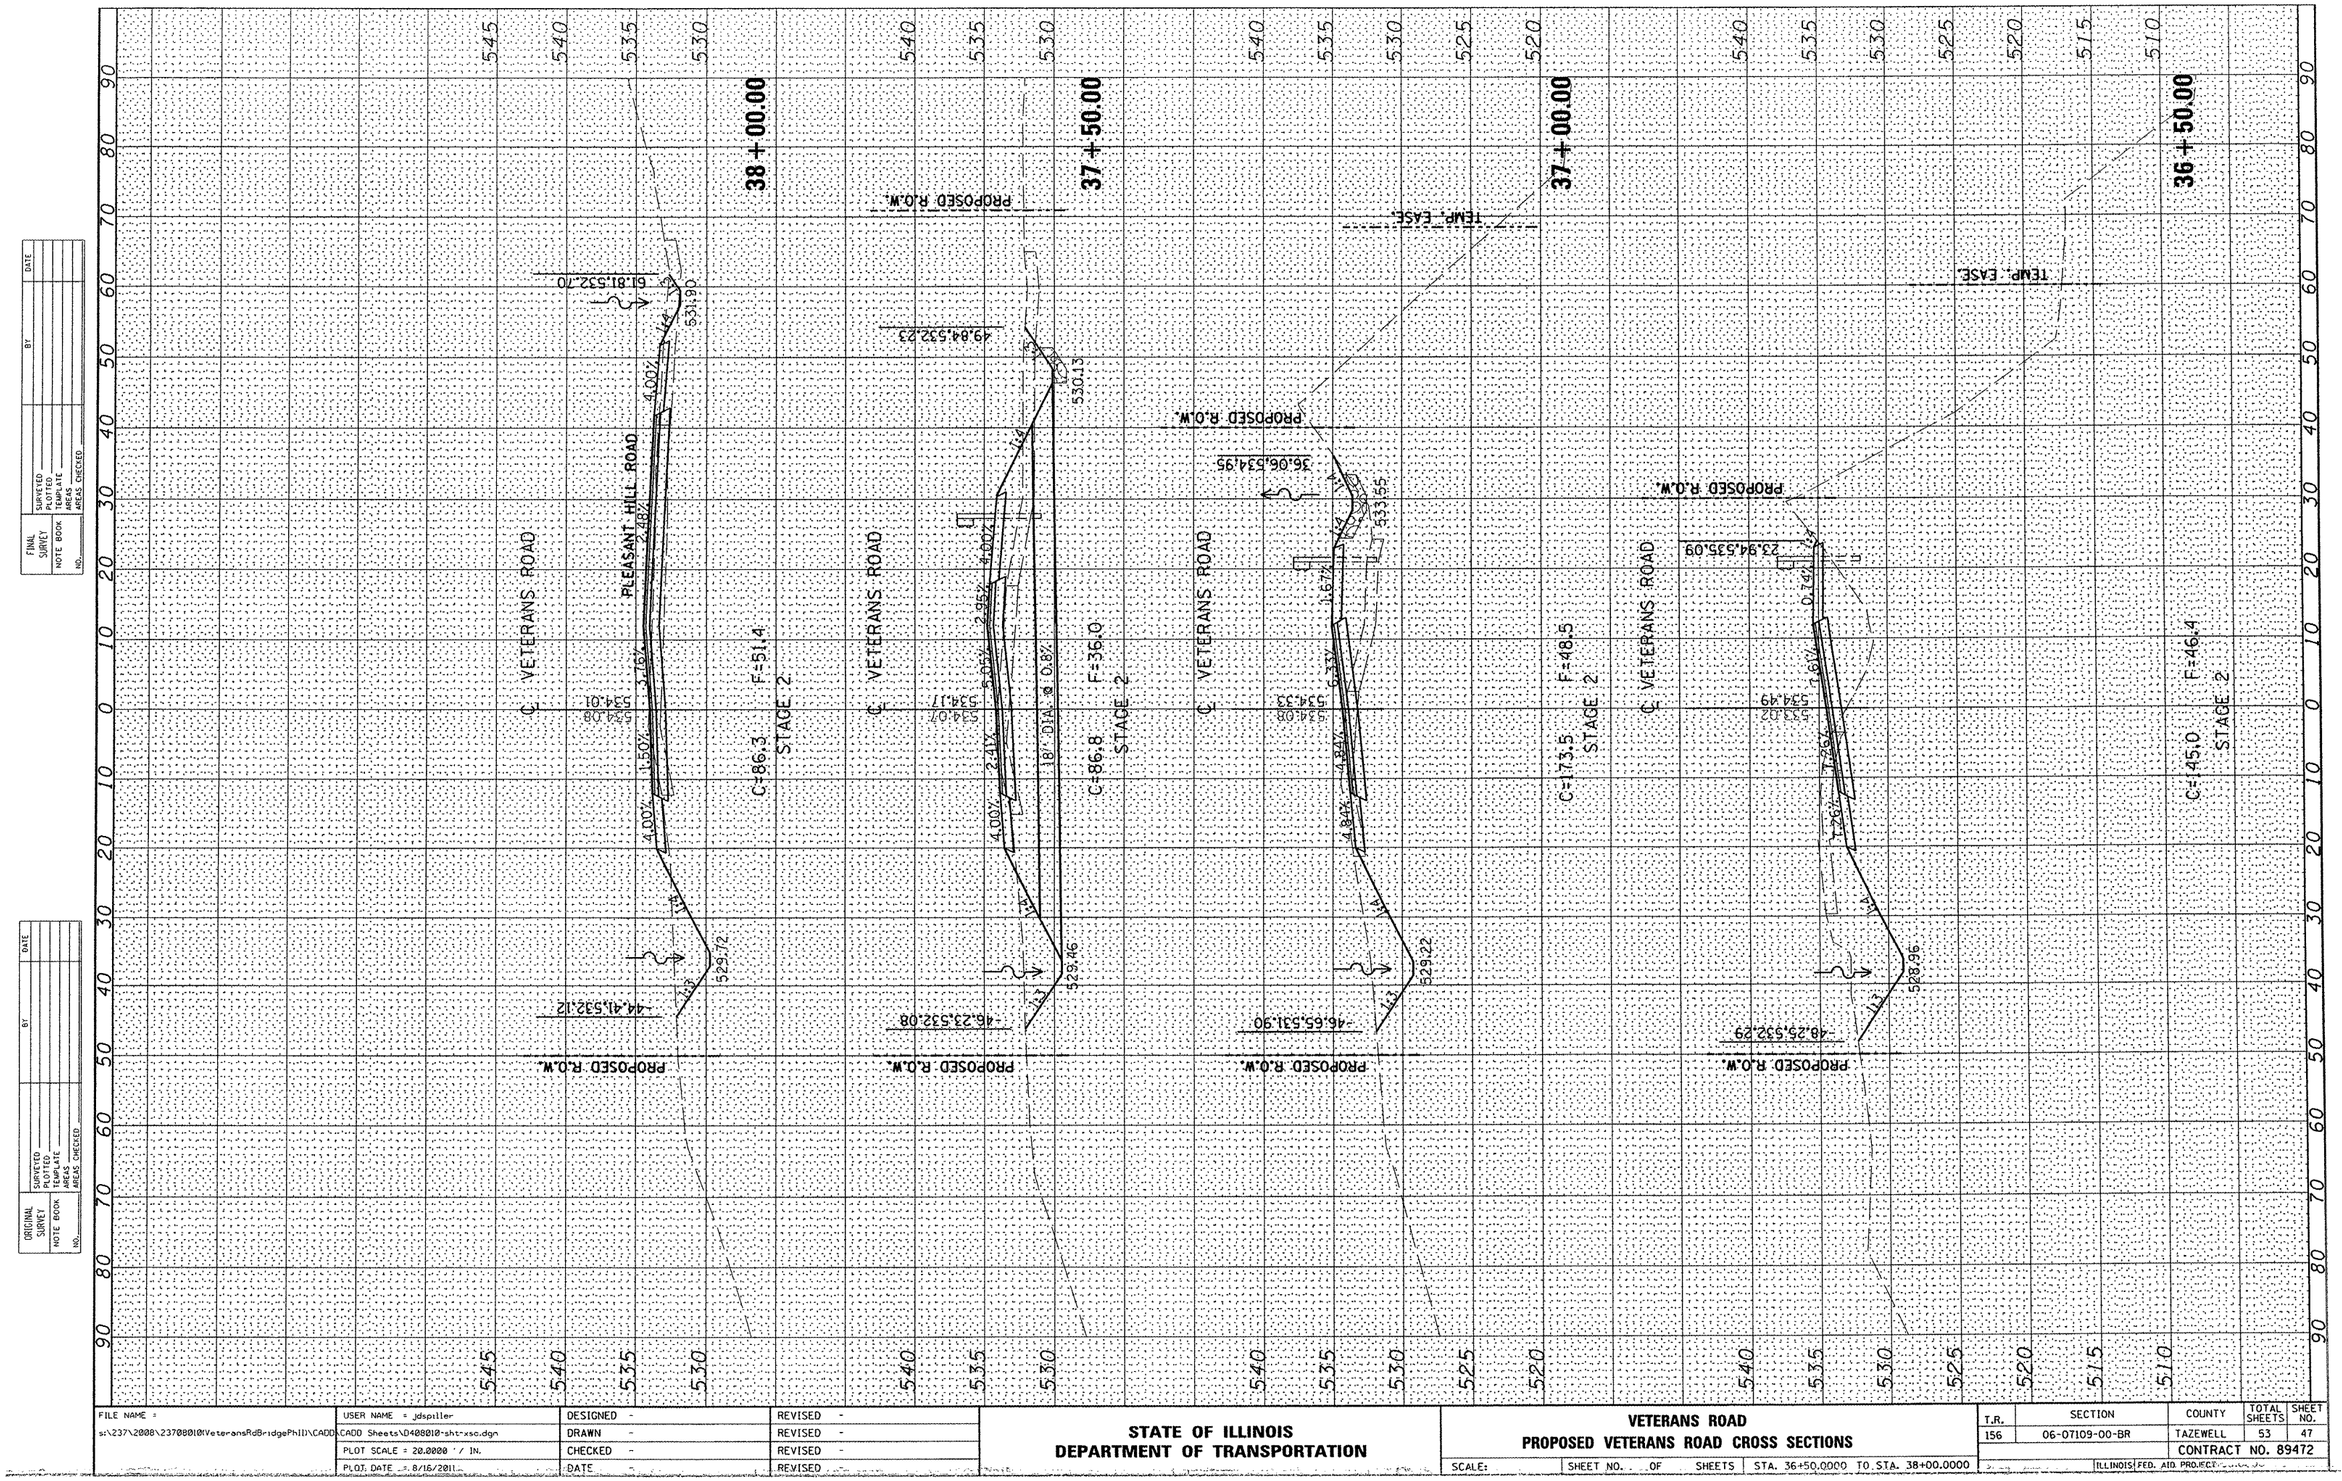

FINAL SURVEY | NOTE BOOK | NO. | SURVEYED | PLOTTED | TEMPLATE | AREAS | AREAS CHECKED | BY | DATE

ORIGINAL SURVEY | NOTE BOOK | NO. | SURVEYED | PLOTTED | TEMPLATE | AREAS | AREAS CHECKED | BY | DATE

FILE NAME = s:\237\2008\2370801001VeteransRdBridgePhII\CADD\CADD Sheets\D408010-sht-xsc.dgn	USER NAME = jdspiller	DESIGNED -	REVISED -
	PLOT SCALE = 20.0000 ' / IN.	DRAWN -	REVISED -
	PLOT DATE = 8/16/2011	CHECKED -	REVISED -
		DATE -	REVISED -

STATE OF ILLINOIS
DEPARTMENT OF TRANSPORTATION

VETERANS ROAD
PROPOSED VETERANS ROAD CROSS SECTIONS

SCALE: | SHEET NO. OF SHEETS | STA. 36+50.0000 TO STA. 38+00.0000

T.R.	SECTION	COUNTY	TOTAL SHEETS	SHEET NO.
156	06-07109-00-BR	TAZEWELL	53	47
		CONTRACT NO. 89472		
		ILLINOIS FED. AID PROJECT		