CONTRACT NO. 97476

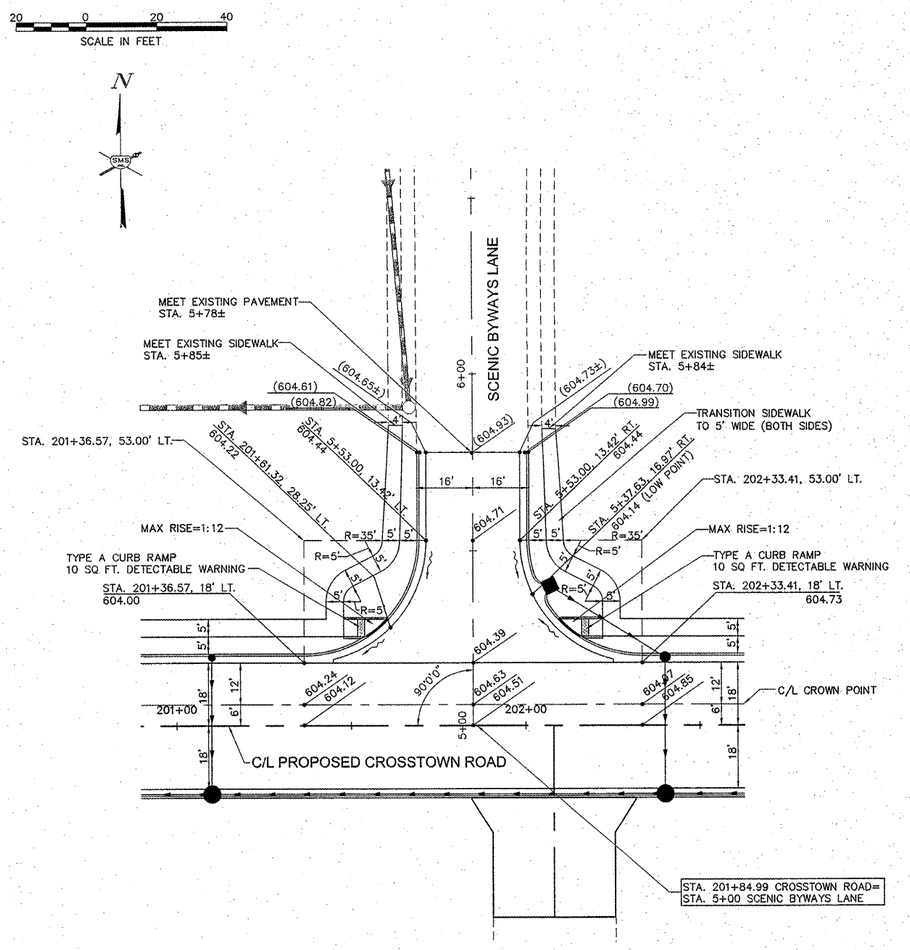

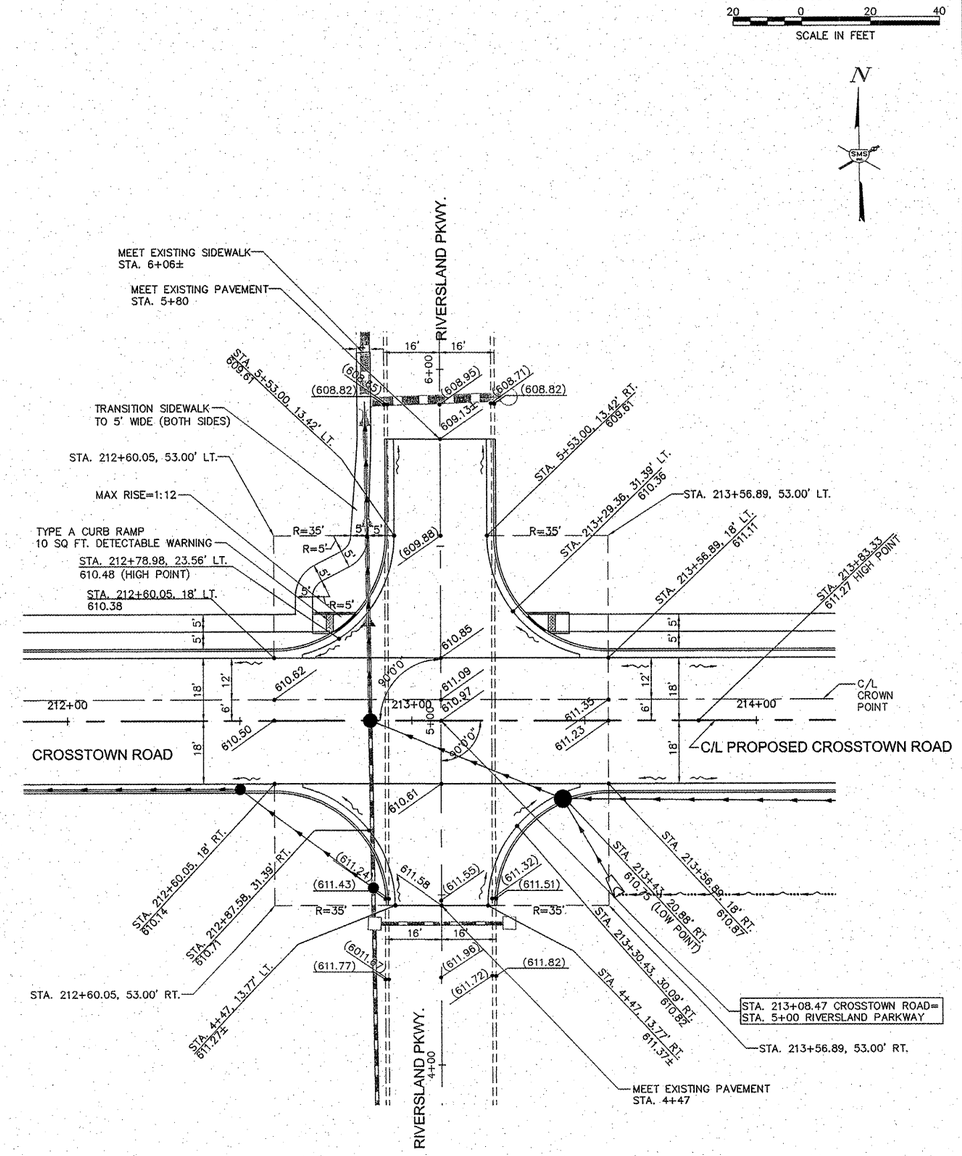

REVISIONS

SMS ENGINEERS
Sheppard, Morgan & Schwaab, Inc.
CONSULTING ENGINEERS AND LAND SURVEYORS
215 Market Street, P.O. Box E, Alton, IL 62002 618/462-2755 E-mail: mail@smsengineers.com
00 Local Industrial Drive, Granite City, IL 62040 618/877-0700 E-mail: mail@smsengineers.com
DESIGN FIRM # 184-000992

VILLAGE OF GODFREY, ILLINOIS
SECTION 04-00019-00-PV
CROSSTOWN ROAD - PHASE 1 A
INTERSECTION DETAILS

DWG. NO.	
02CR HIGHWAY SCENIC BYWYS AND RIVERSLAND.dwg	
REF. BK.	PG.
JOB NO. 237334	
DSN. BY: DEG	
DWN. BY: CDP	
CHK. BY: DEG	
DATE: APRIL, 2011	
SCALE: 1" = 20' H. 1" = 5' V.	
SHEET 16 OF 38	