CONTRACT NO.

F.A.U. RTE.	SECTION	COUNTY	TOTAL SHEETS	SHEET NO.
8979	09-00017-01-PV	MADISON	34	16
STA. 21+30.00		TO STA. 33+50.00		
FED. ROAD DIST. NO.	ILLINOIS	FEDERAL AID PROJECT		

CONTRACT NO. 97479

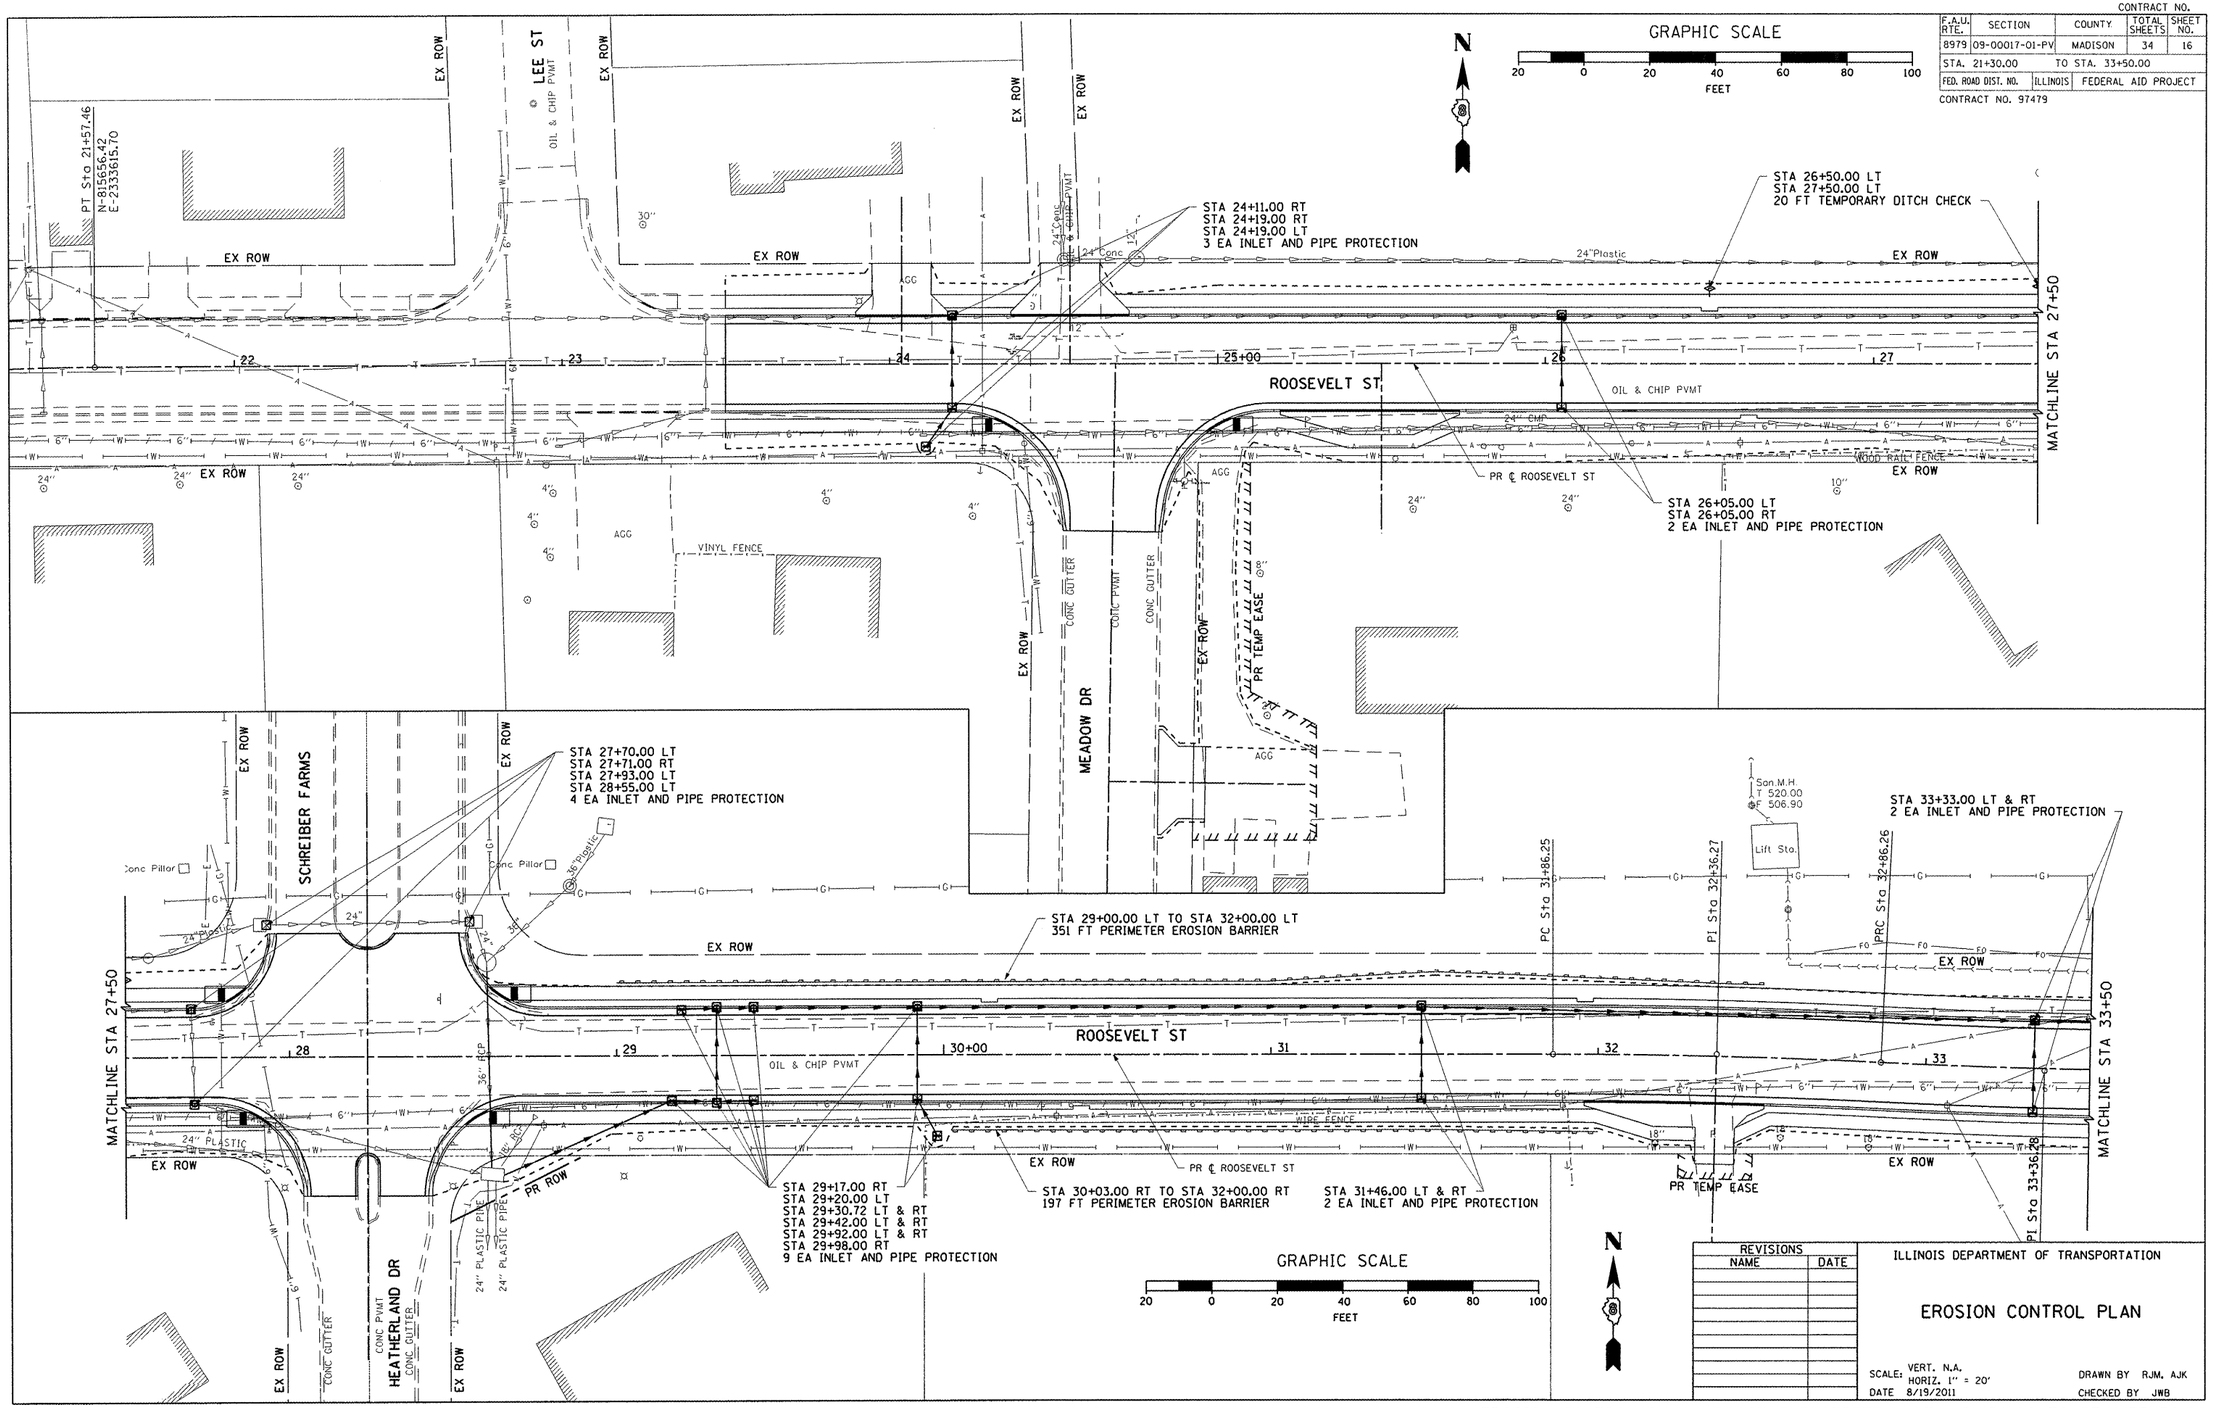

REVISIONS	
NAME	DATE

ILLINOIS DEPARTMENT OF TRANSPORTATION

EROSION CONTROL PLAN

SCALE: VERT. N.A. HORIZ. 1" = 20'
DATE 8/19/2011

DRAWN BY RJM, AJK
CHECKED BY JWB

PLOT DATE = 8/24/2011
FILE NAME = I:\bethalto\0546003\drawsheets\phase 2\016_EROS_002.dgn
PLOT SCALE = 42.353 ' / IN.
USER NAME = Aaron Klenke

EROSION CONTROL PLAN: ROOSEVELT STREET - STA. 21+30.00 TO STA. 33+50.00