CONTRACT NO.

F.A.U. RTE.	SECTION	COUNTY	TOTAL SHEETS	SHEET NO.
8979	09-00017-01-PV	MADISON	34	19
STA. N.A.		TO STA. N.A.		
FED. ROAD DIST. NO.	ILLINOIS	FEDERAL AID PROJECT		

CONTRACT NO. 97479

GRAPHIC SCALE

10 0 10 20 30 40 50

FEET

N

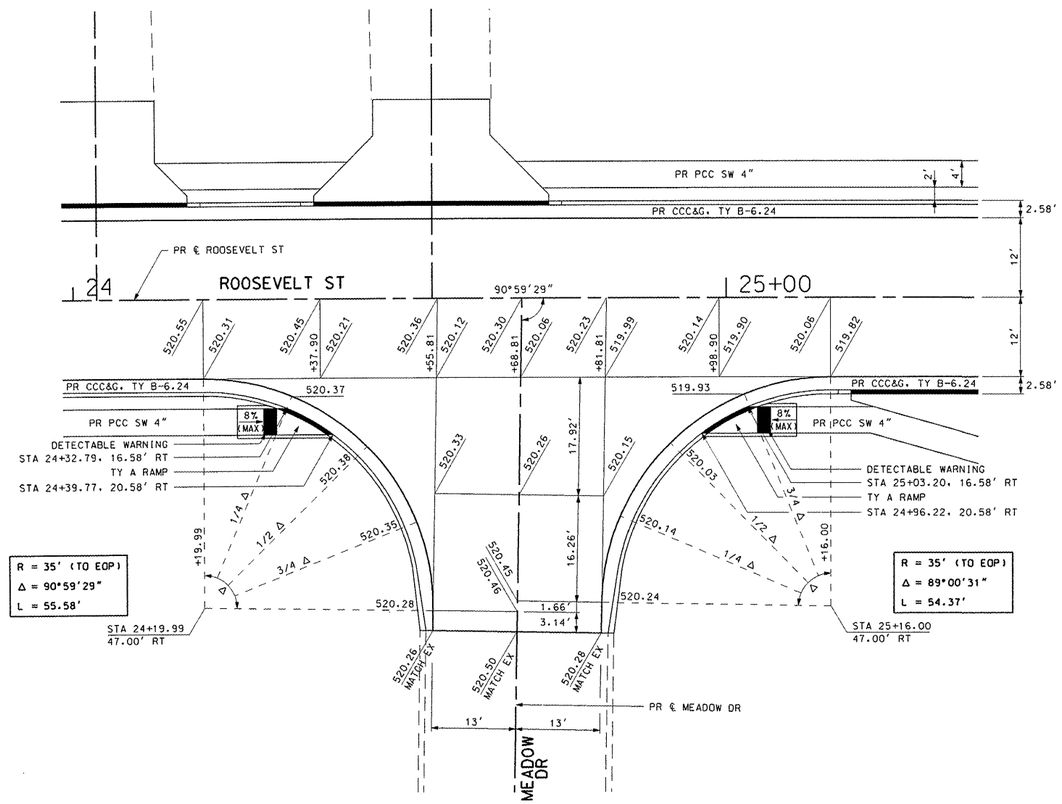

ROOSEVELT ST AND MEADOW DR

REVISIONS	
NAME	DATE

ILLINOIS DEPARTMENT OF TRANSPORTATION

INTERSECTION DETAILS

SCALE: VERT. N.A.
HORIZ. 1"=10'

DATE 8/19/2011

DRAWN BY RJM, AJK

CHECKED BY JWB

INTERSECTION DETAILS: ROOSEVELT STREET

PLOT DATE = 8/24/2011
FILE NAME = i:\bashsto\0546003\dgns\sheets\phase 2\019_INTERSECTION-DETAILS.004.dgn
PLOT SCALE = 21.75 ' / IN.
USER NAME = Aaron Kleman