PLOT DATE = 8/24/2011
FILE NAME = I:\bethalto\0546003\draw\sheets\plans p2\028-034_xnSECS.dgn
PLOT SCALE = 21.176 ' / IN.
USER NAME = Aaron Klenke

ORIGINAL SURVEY		BY	DATE
NO.	SURVEYED PLOTTED AREAS AREAS CHECKED		

FINAL SURVEY		BY	DATE
NOTE BOOK NO.	SURVEYED PLOTTED TEMPLATE AREAS AREAS CHECKED		

ROOSEVELT STREET: STA 30+00.00 TO STA 32+50.00

SCALE H: 1" = 10'
V: 1" = 5'

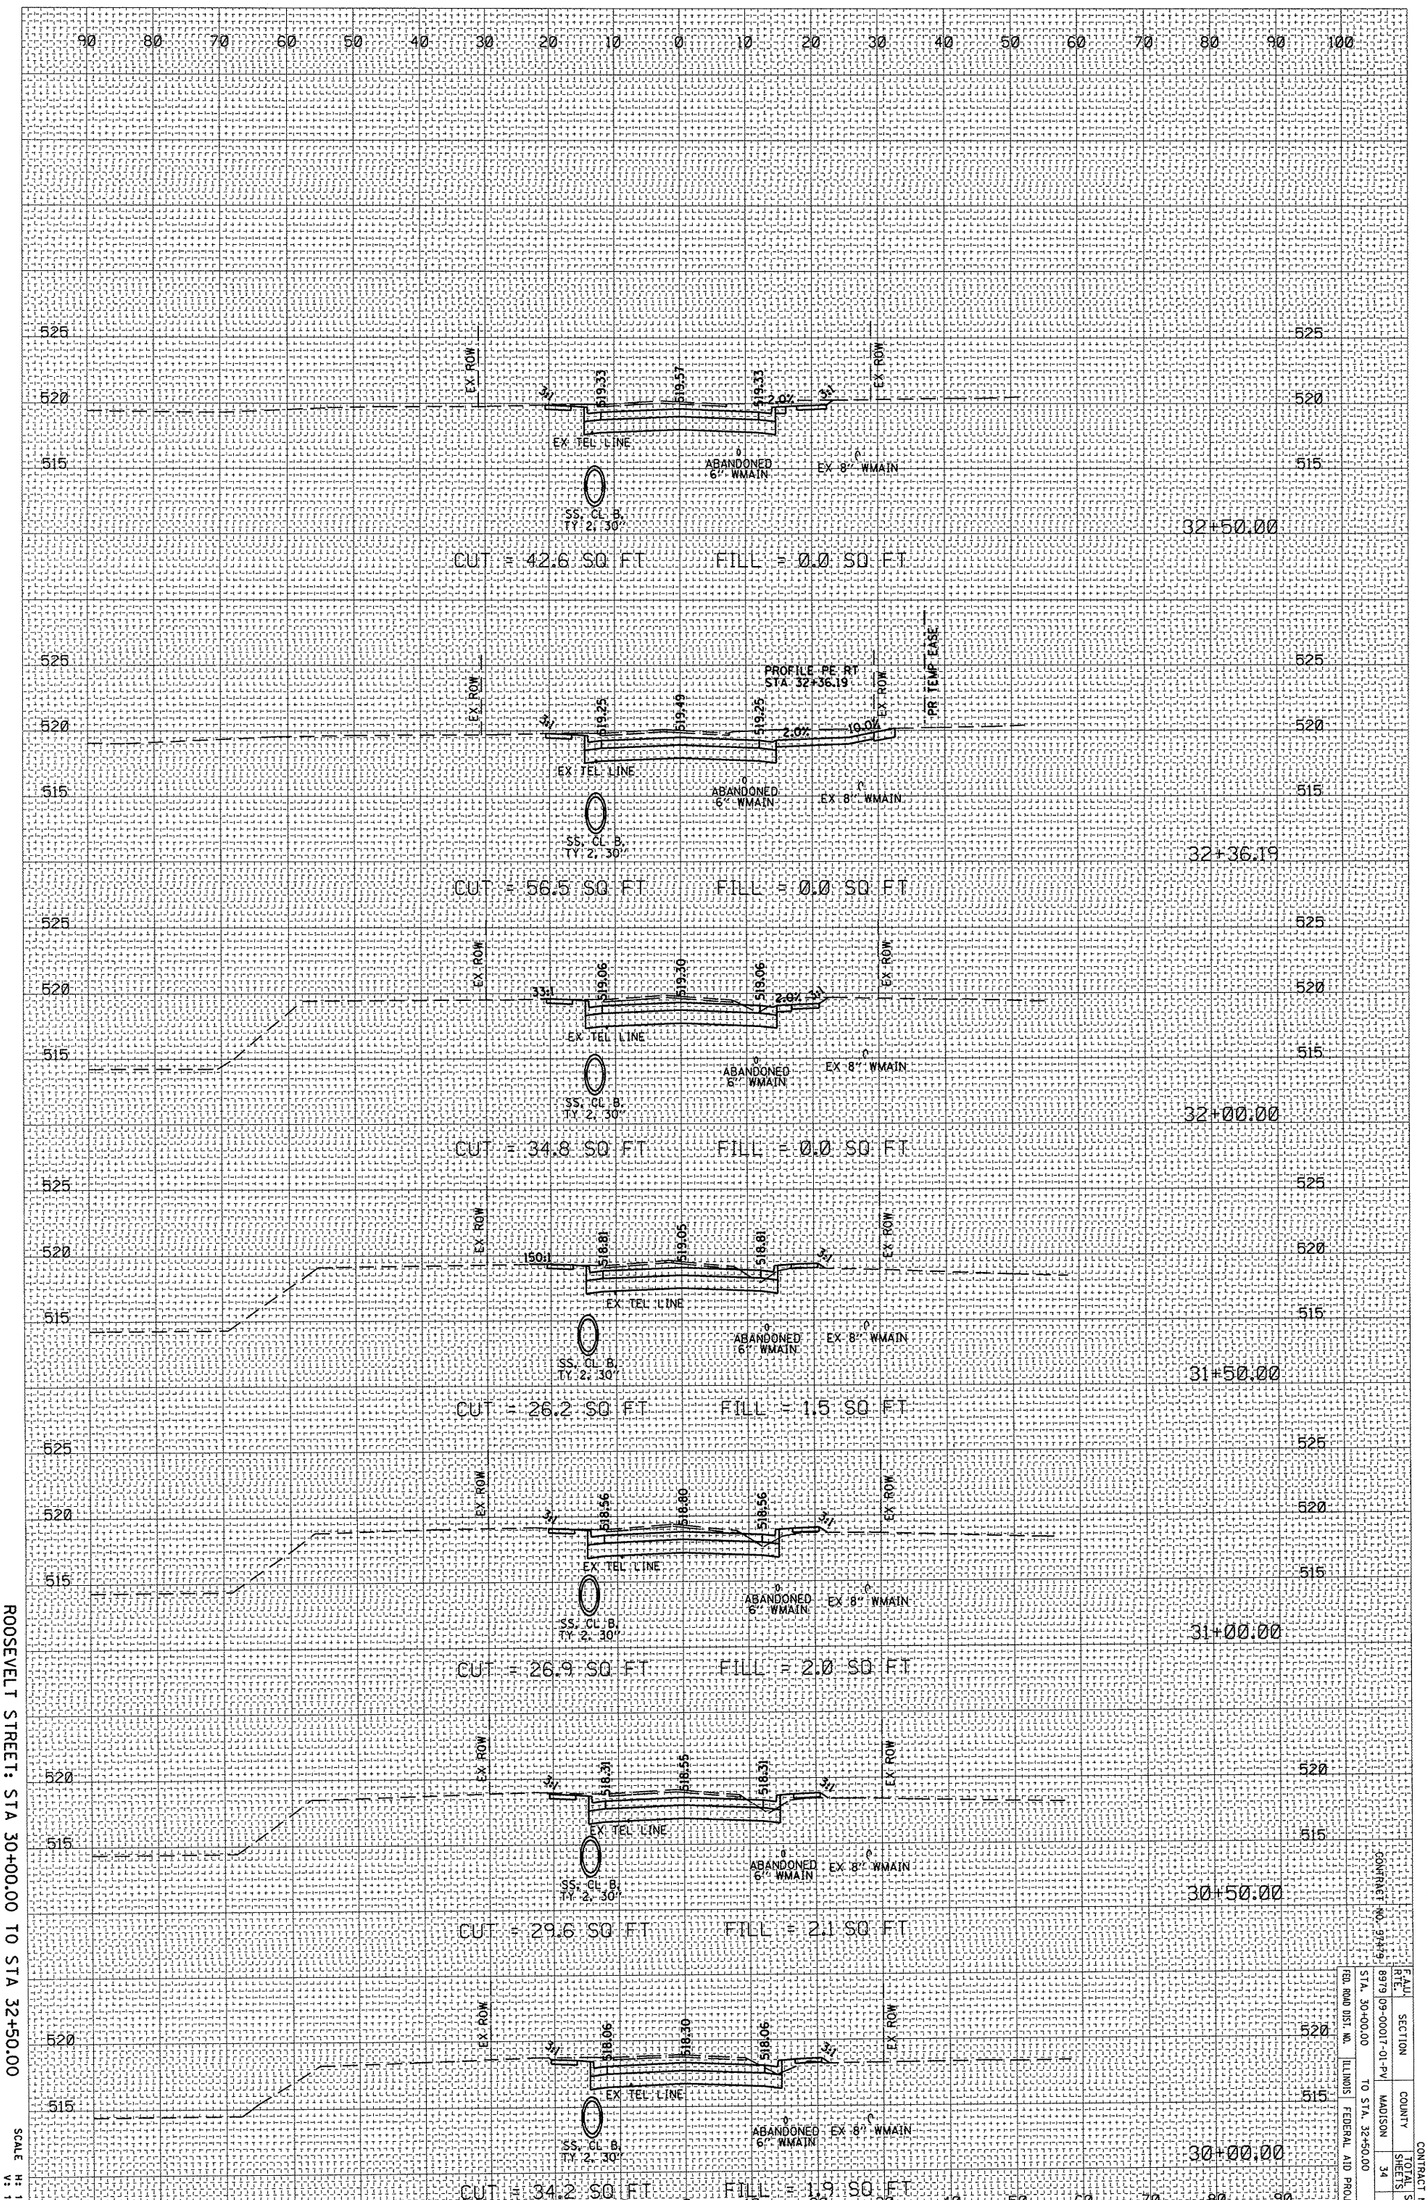

CONTRACT NO. 91479			
F.A.U. RTE.	SECTION	COUNTY	SHEET NO.
FED. ROAD DIST. NO.			TOTAL SHEETS
STA. 30+00.00	8979 (09-00017-01-PV)	MADISON	34
ILLINOIS FEDERAL AID PROJECT			31
TO STA. 32+50.00			