PLOT DATE = 8/24/2011
FILE NAME = i:\bethalto\0546003\draw\sheets\plan\0546003-03A_profSECS.dgn
PLOT SCALE = 2L176 ' / IN.
USER NAME = Aaron Klenke

ORIGINAL SURVEY		BY	DATE
	SURVEYED		
	PLOTTED		
	TEMPLATE		
NO.	AREAS		
	AREAS CHECKED		

FINAL SURVEY		BY	DATE
	SURVEYED		
	PLOTTED		
NOTE BOOK	TEMPLATE		
	AREAS		
NO.	AREAS CHECKED		

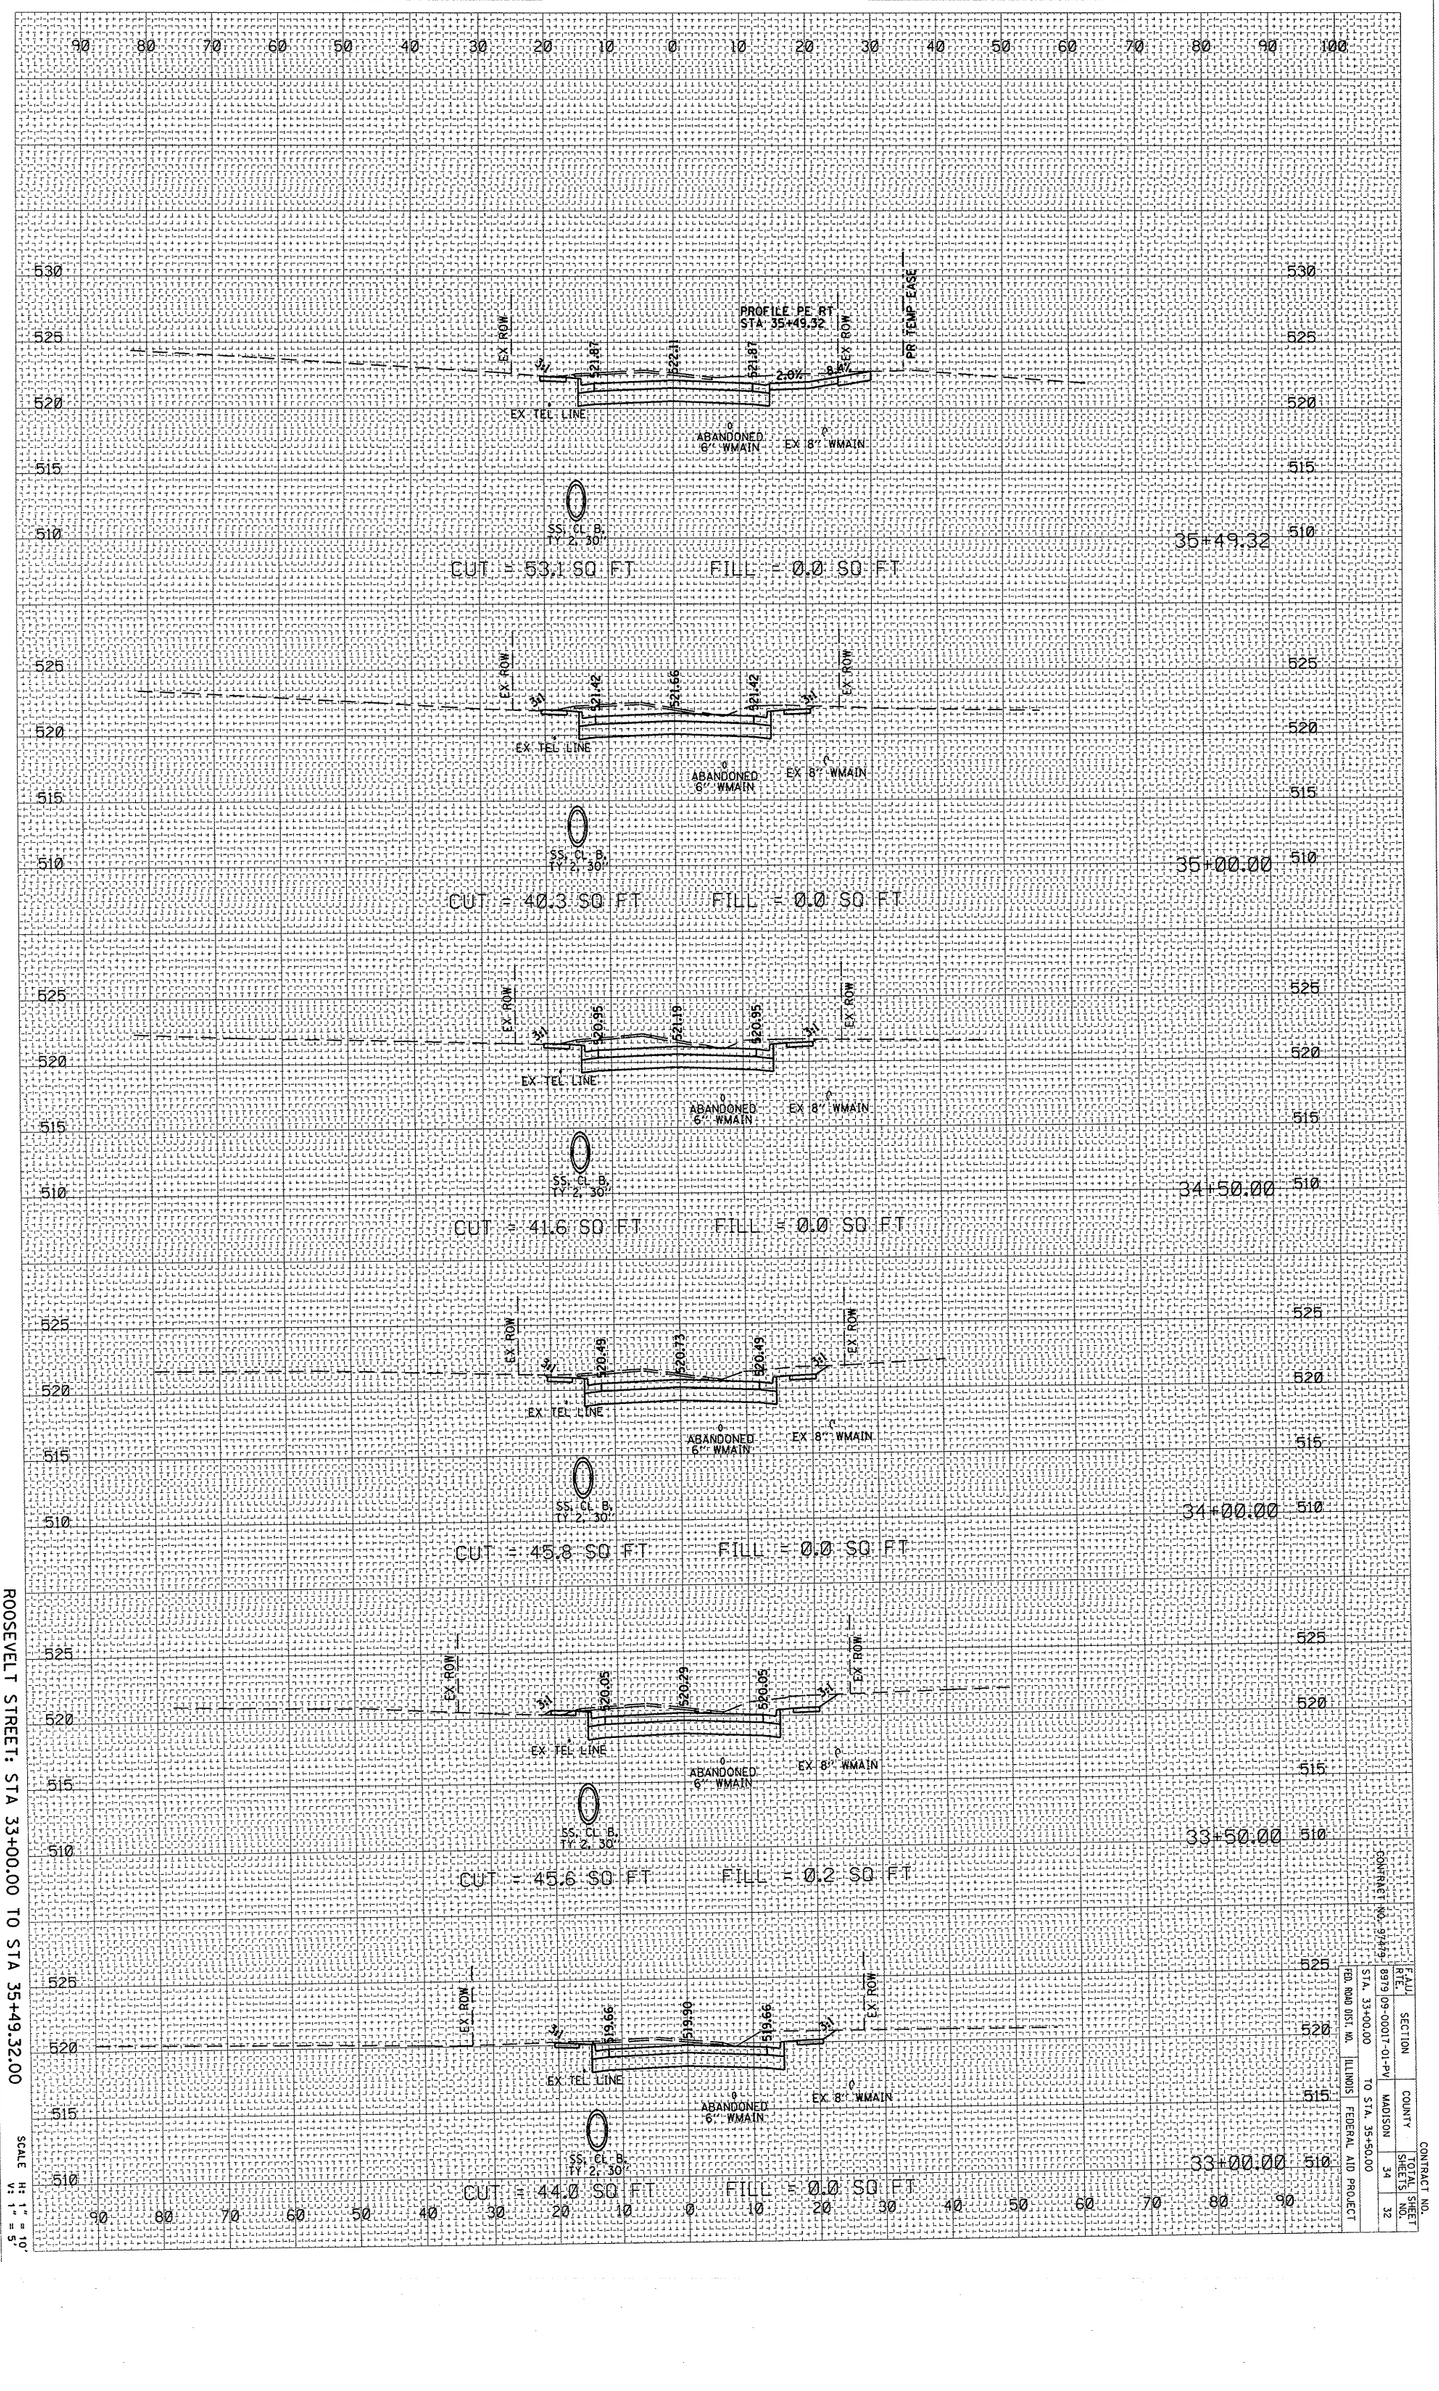

ROOSEVELT STREET: STA 33+00.00 TO STA 35+49.32.00

SCALE H: 1" = 10'
V: 1" = 5'

CONTRACT NO. 97479			
FED. ROAD DIST. NO. ILLINOIS	FED. AID PROJ.	SECTION 0979(09-0001T-01-PV)	COUNTY MADISON
STA. 33+00.00 TO STA. 35+50.00			
FEDERAL AID PROJECT		TOTAL SHEETS 34	SHEET NO. 32