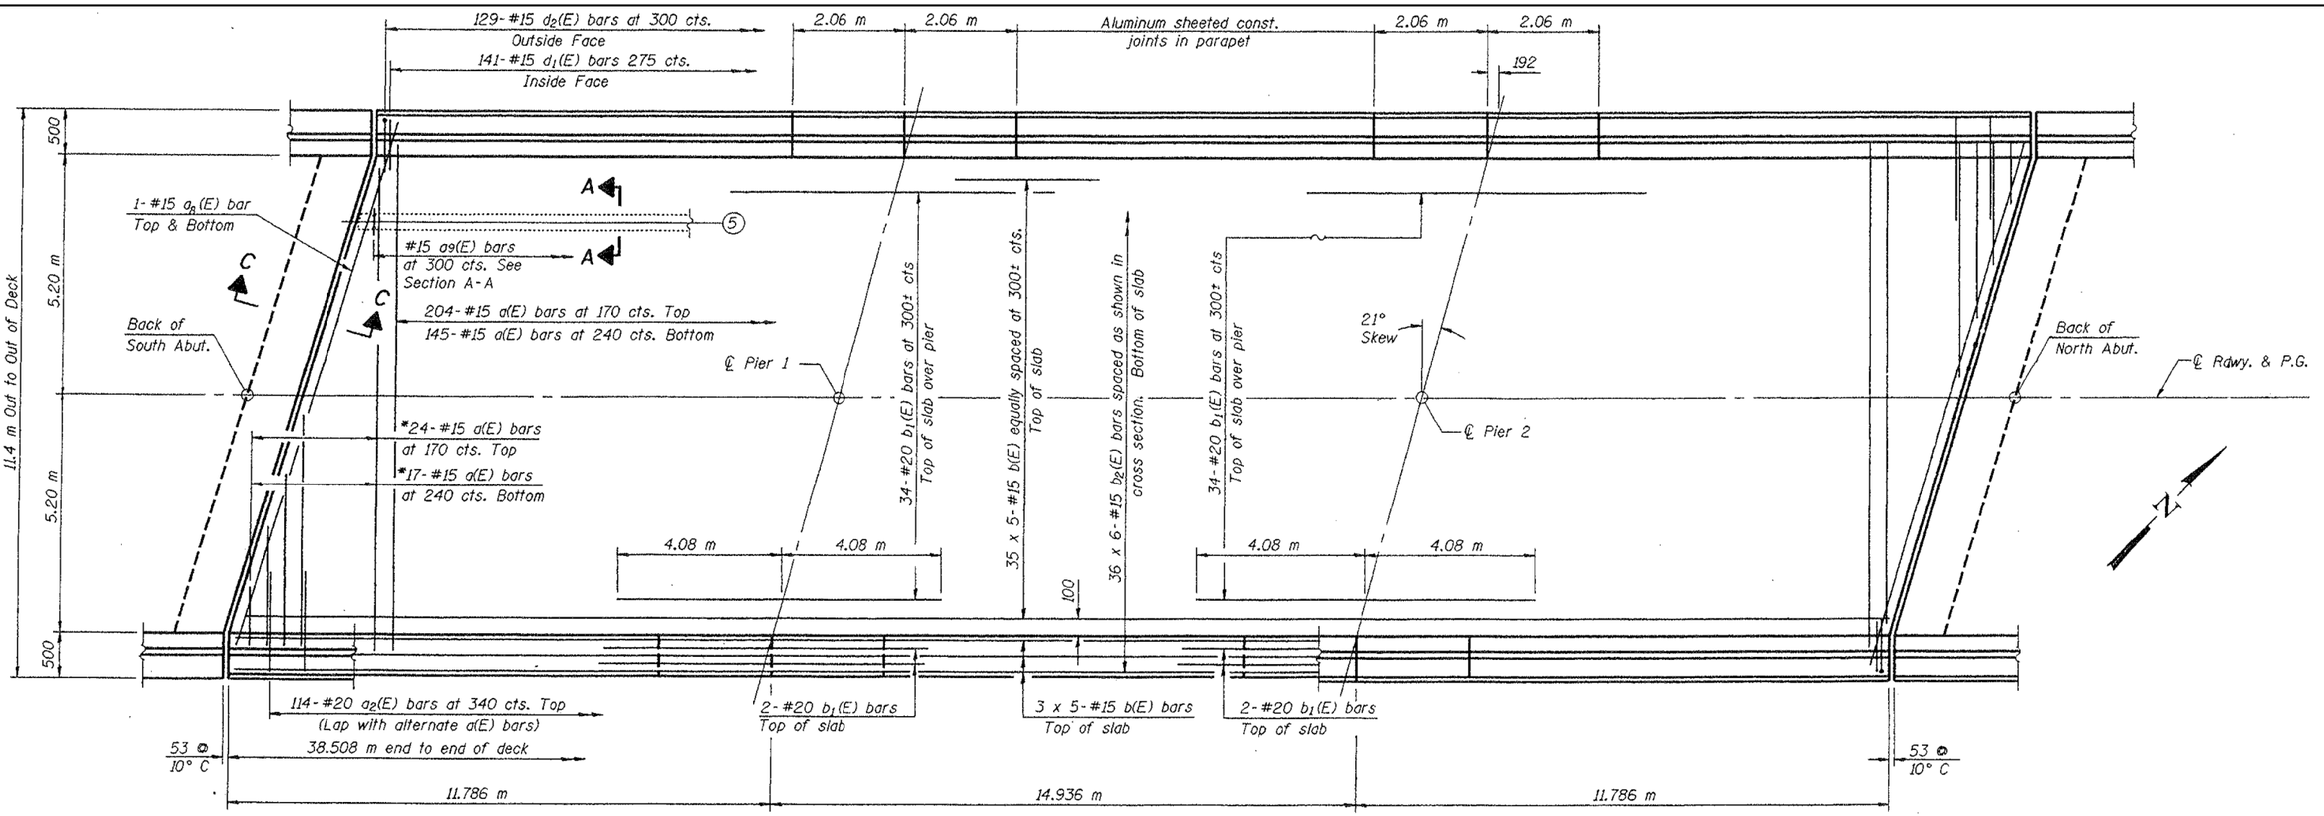

PLAN

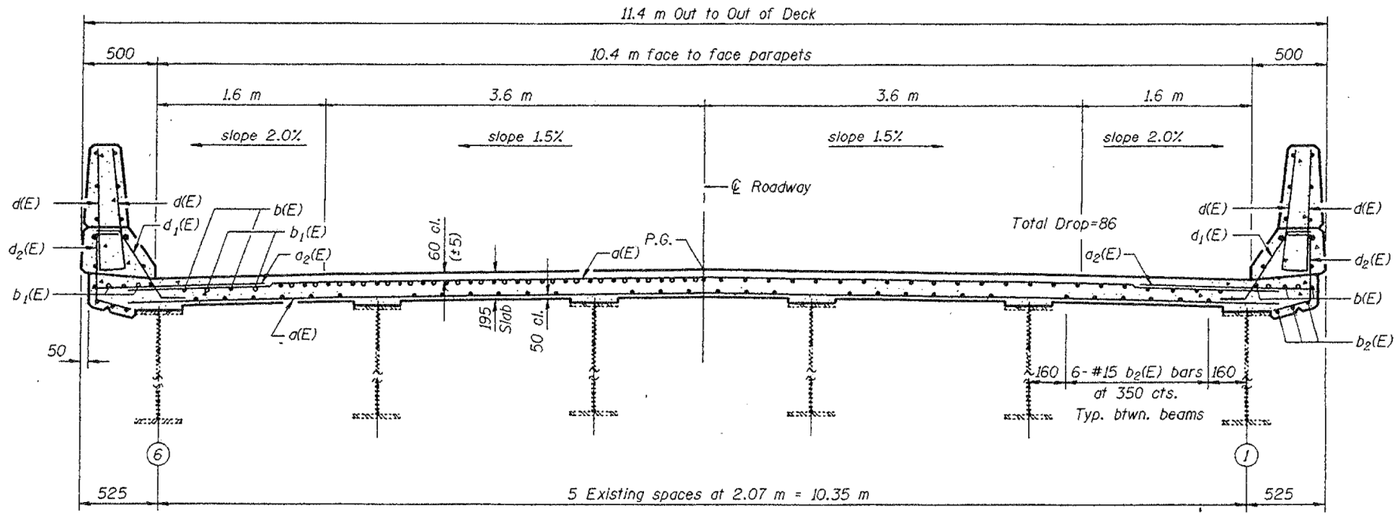

CROSS SECTION

(Looking North)

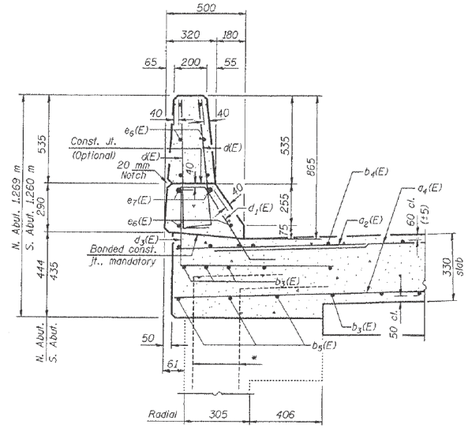

FILE NAME = c:\pw_work\pwidot\osbornenp\d0388330\D134614-sht-typical.dgn	USER NAME = osbornenp	DESIGNED -	REVISED -
	PLOT SCALE = 100.0000 ' / in.	DRAWN -	REVISED -
Default	PLOT DATE = 8/22/2014	CHECKED -	REVISED -
		DATE -	REVISED -

STATE OF ILLINOIS
DEPARTMENT OF TRANSPORTATION

TYPICAL CROSS SECTION & DECK PLAN VIEW
LOCATION 9: SN 099-0095

SCALE: | SHEET OF SHEETS | STA. | TO STA.

RTE	SECTION	COUNTY	TOTAL SHEETS	SHEET NO.
VARIOUS	2014-0351	WILL	50	19
		CONTRACT NO. 60Y29		
	ILLINOIS FED. AID PROJECT			