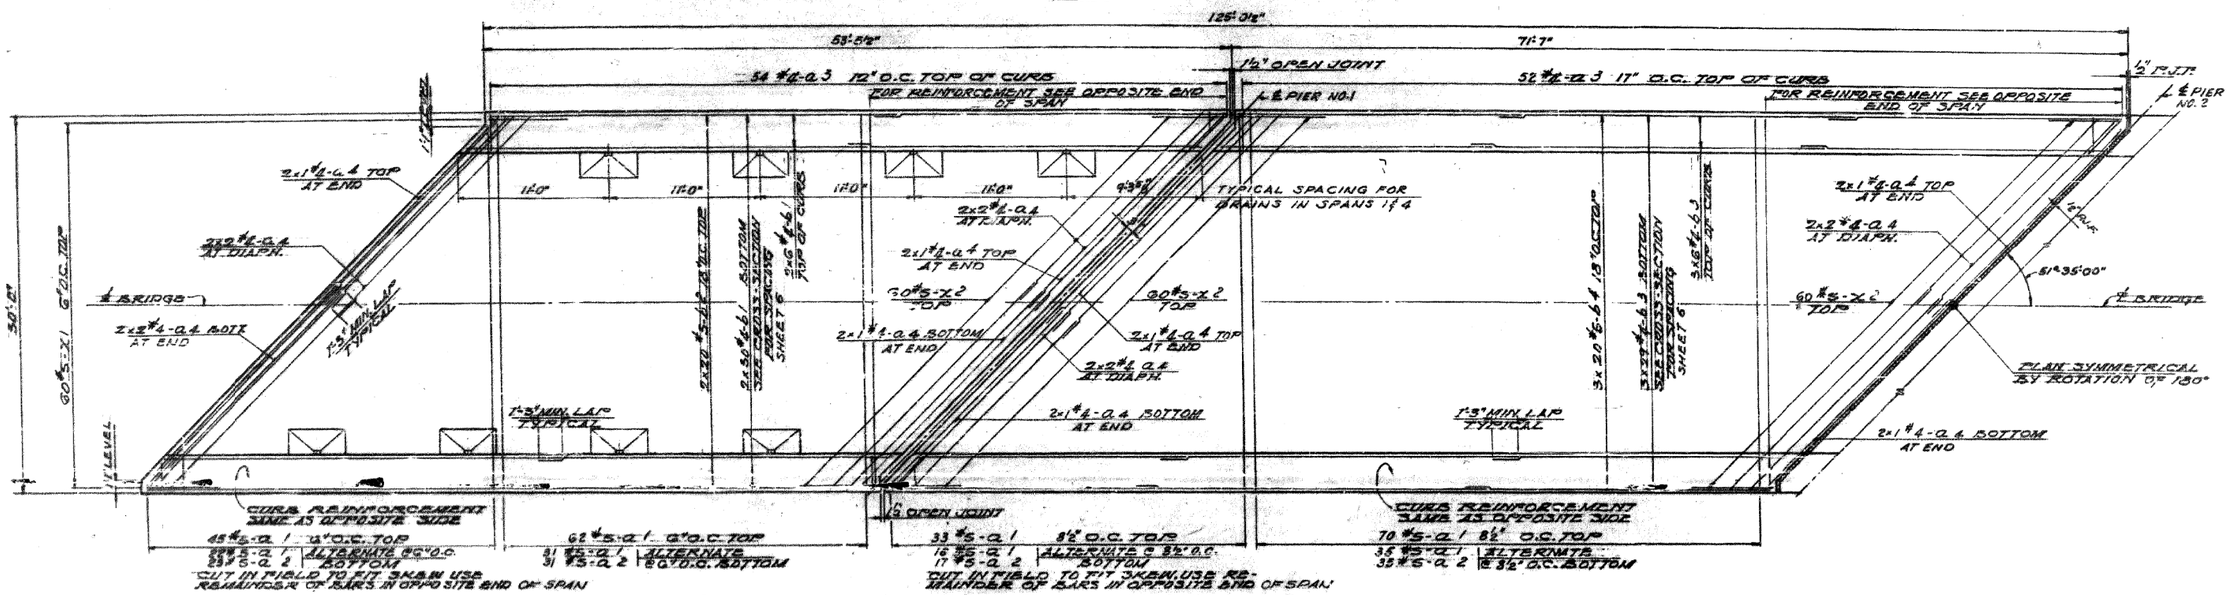

HALF PLAN OF DECK REINFORCEMENT

SCALE 3/16" = 1'-0"

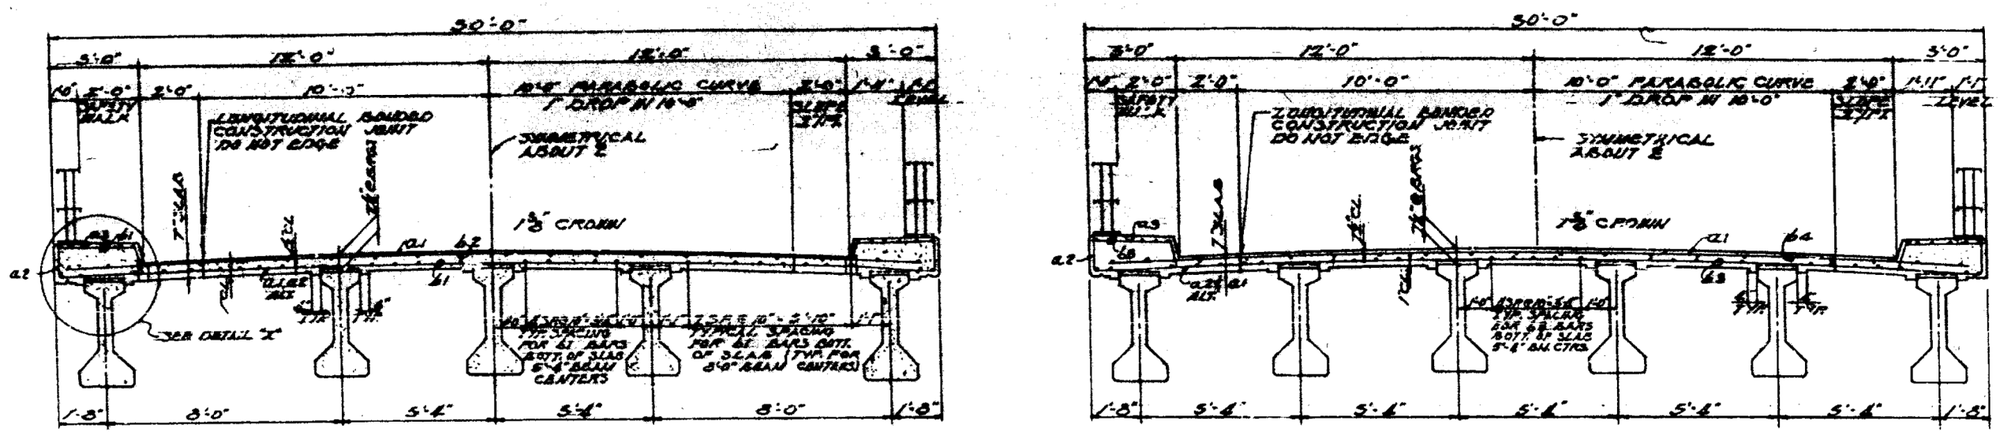

SPANS 1 & 4 — SPANS 2 & 3

TYPICAL CROSS SECTIONS

FILE NAME = c:\pw_work\pwidot\osbornenp\d0388330\D14614-sht-typical.dgn	USER NAME = osbornenp	DESIGNED -	REVISED -	STATE OF ILLINOIS DEPARTMENT OF TRANSPORTATION	TYPICAL CROSS SECTION & DECK PLAN VIEW LOCATION 17: SN 099-0179			RTE	SECTION	COUNTY	TOTAL SHEETS	SHEET NO.
		DRAWN -	REVISED -					VARIOUS	2014-0351	WILL	50	27
	PLOT SCALE = 100.0000 ' / in.	CHECKED -	REVISED -							CONTRACT NO. 60Y29		
Default	PLOT DATE = 8/22/2014	DATE -	REVISED -		SCALE:	SHEET OF SHEETS	STA. TO STA.			ILLINOIS FED. AID PROJECT		