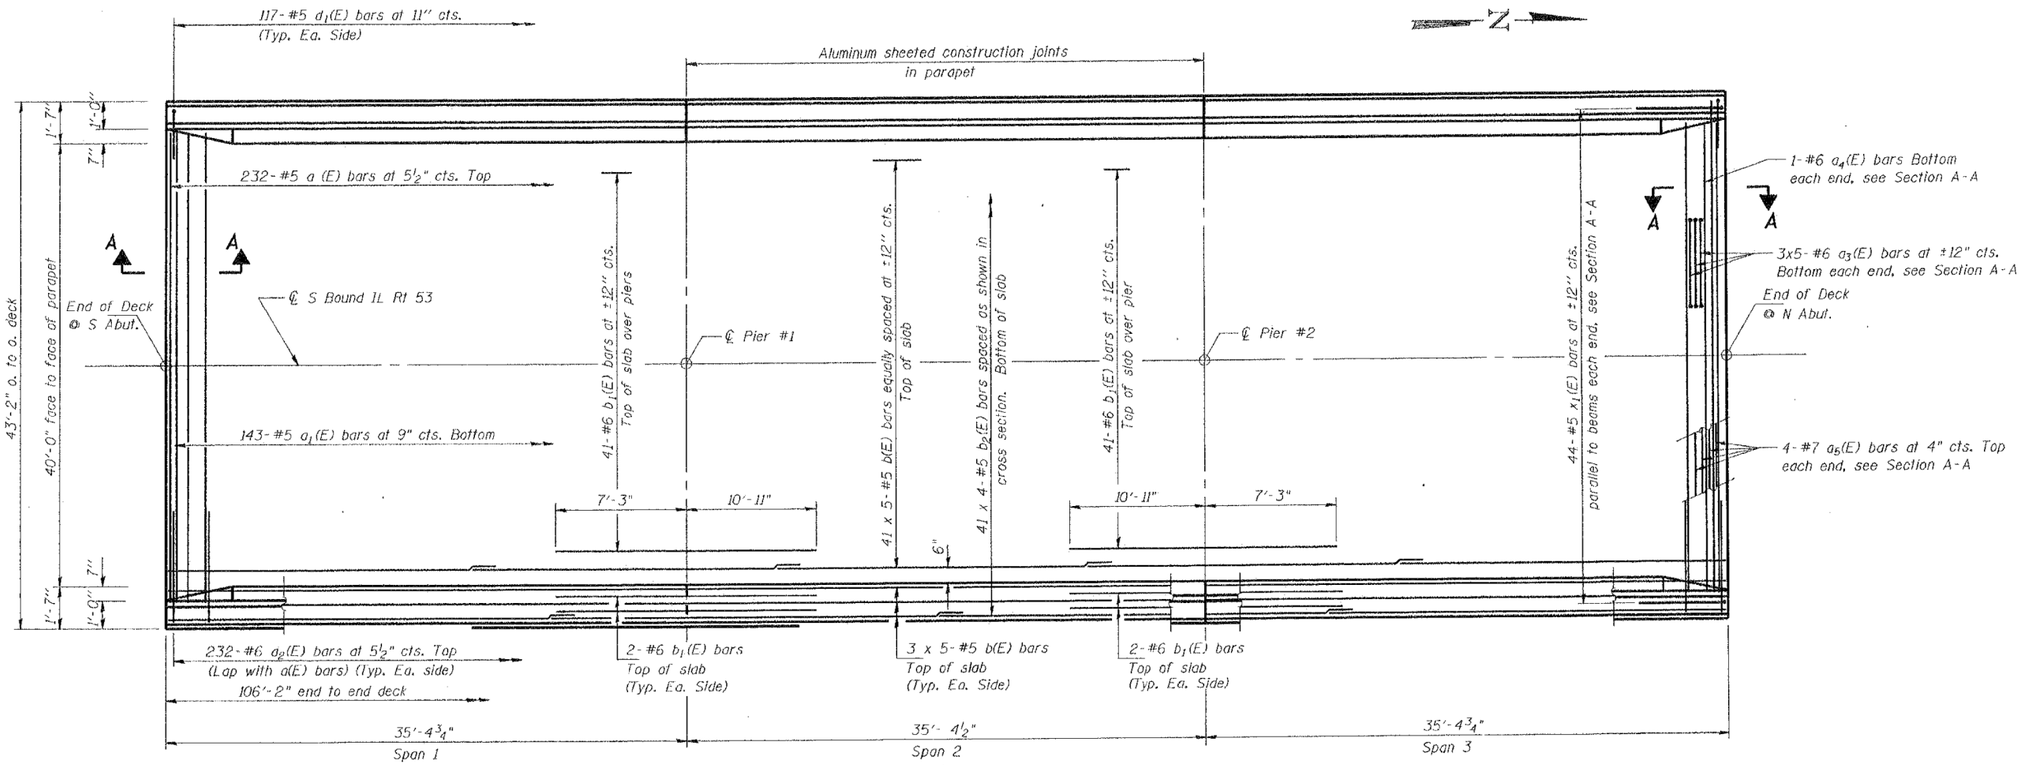

PLAN

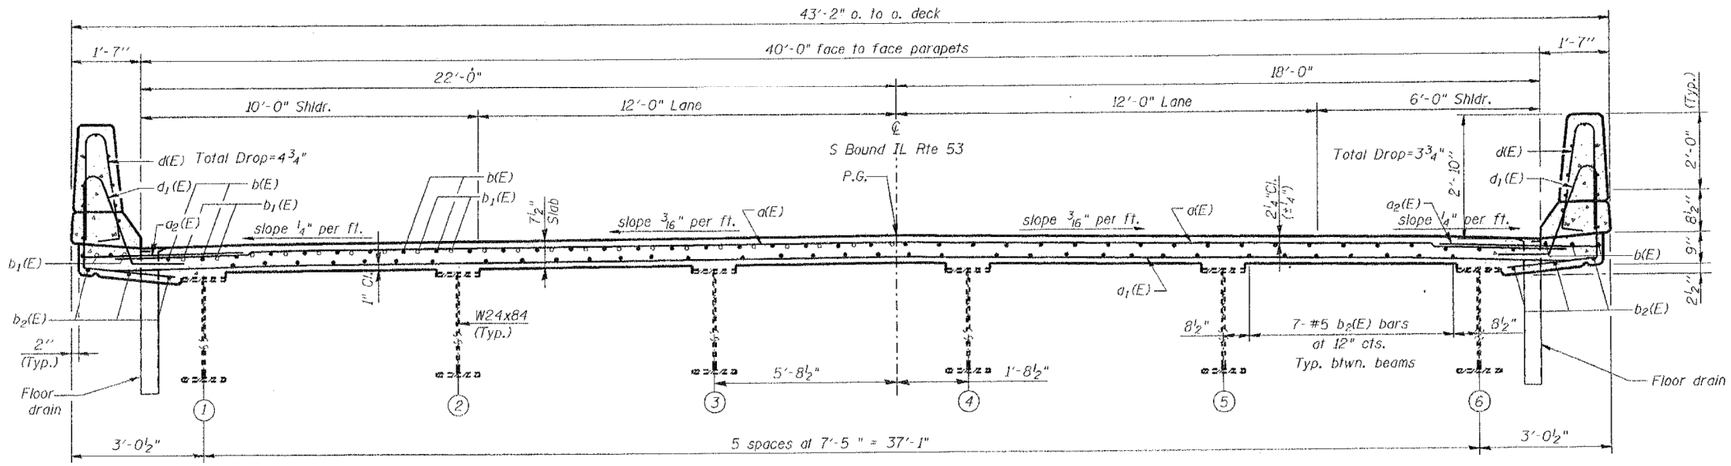

NEAR PIER

NEAR MIDSPAN

CROSS SECTION

(Looking North)

FILE NAME = c:\pw_work\pwidot\osbornenp\d0388338\D134614-sht-typical.dgn	USER NAME = osbornenp	DESIGNED -	REVISED -	STATE OF ILLINOIS DEPARTMENT OF TRANSPORTATION	TYPICAL CROSS SECTION & DECK PLAN VIEW LOCATION 24: SN 099-0242				RTE	SECTION	COUNTY	TOTAL SHEETS	SHEET NO.
		DRAWN -	REVISED -						VARIOUS	2014-0351	WILL	50	34
	PLOT SCALE = 100.0000 '/ in.	CHECKED -	REVISED -								CONTRACT NO. 60Y29		
Default	PLOT DATE = 8/22/2014	DATE -	REVISED -		SCALE:	SHEET OF SHEETS	STA.	TO STA.			ILLINOIS FED. AID PROJECT		