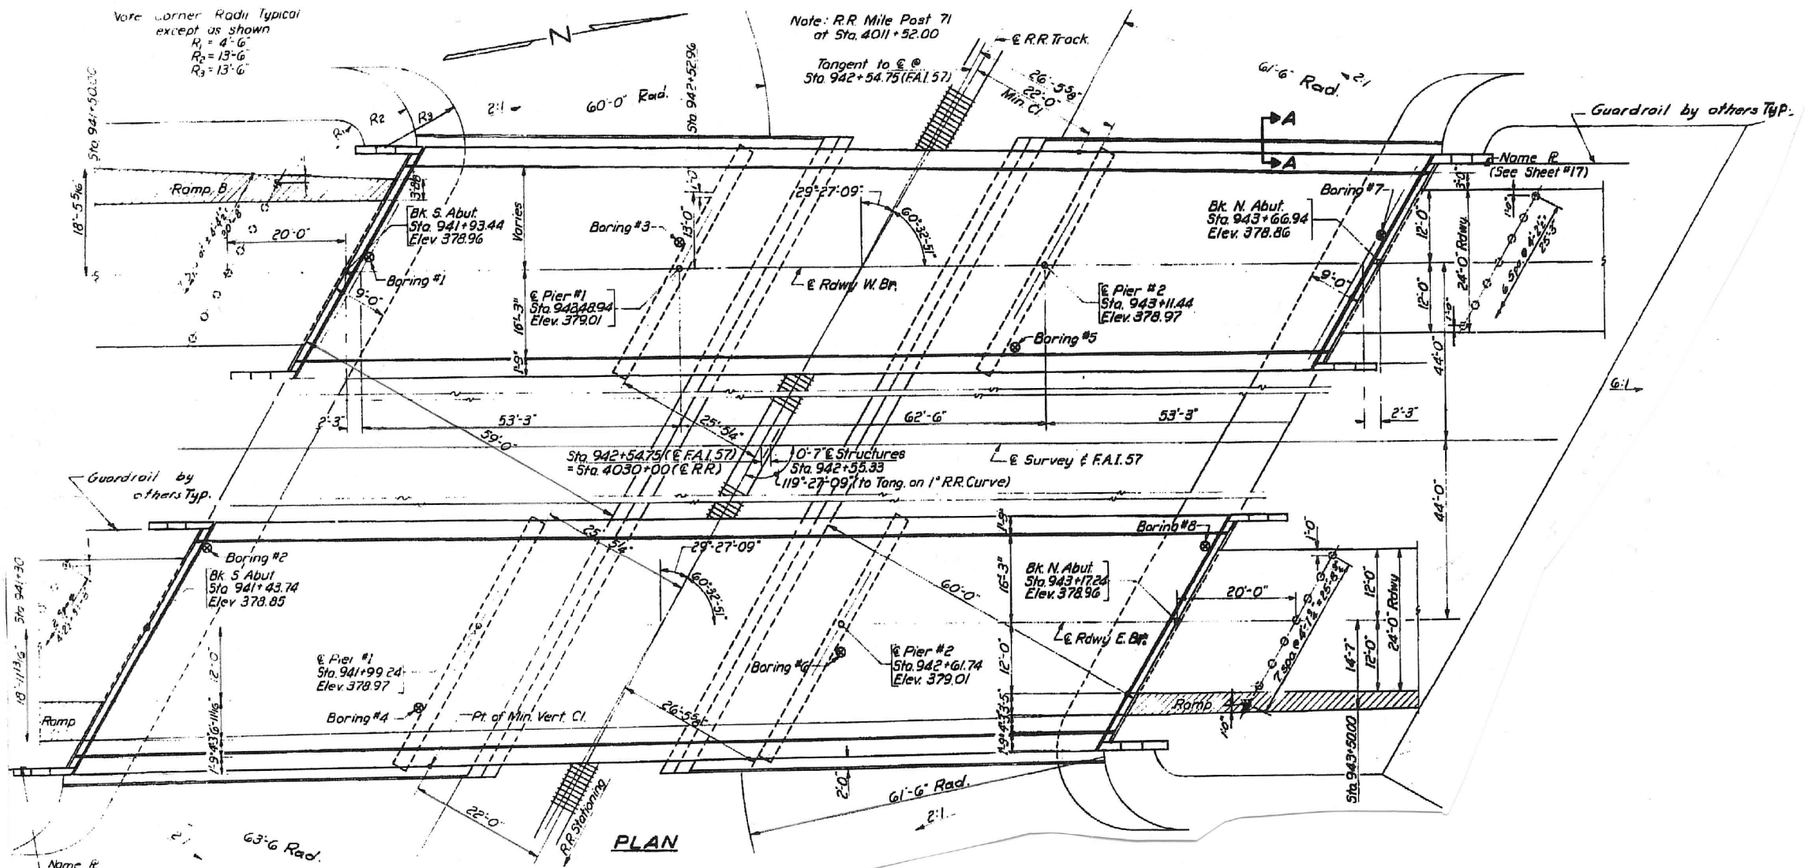

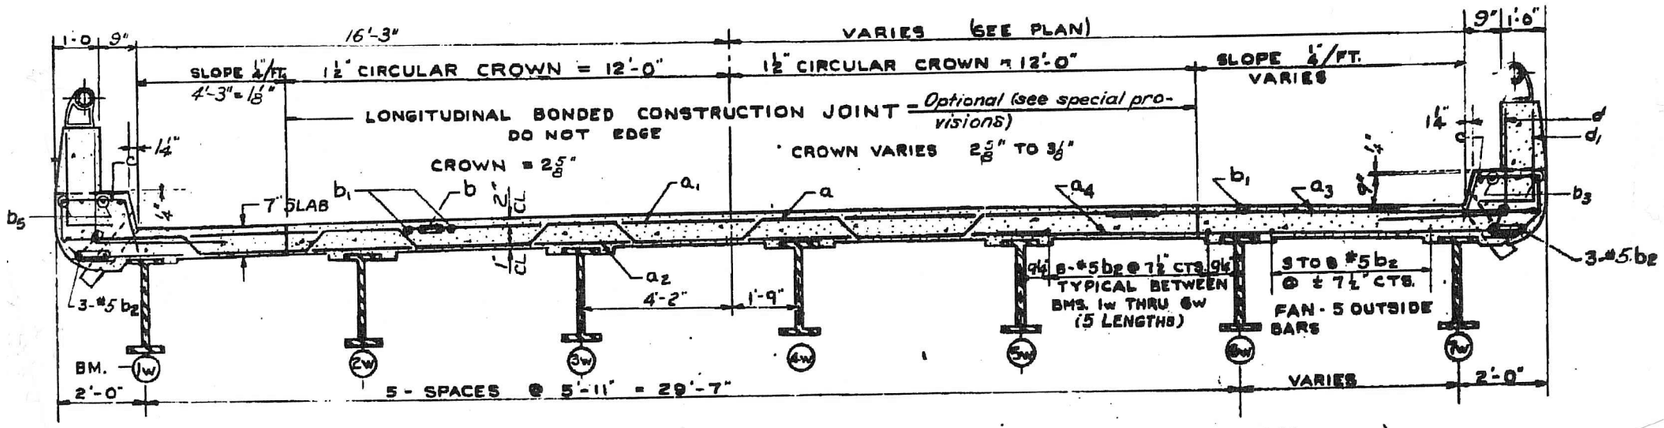

FILE NAME = c:\pw_work\pwidot\pyrzanowskirb\d0388397\D134714-sht-plan.dgn	USER NAME = pyrzanowskirb	DESIGNED -	REVISED -	STATE OF ILLINOIS DEPARTMENT OF TRANSPORTATION	LOCATION 1 I-57 OVER ABANDONED RR (SN 099-0038)			F.A. RTE.	SECTION	COUNTY	TOTAL SHEETS	SHEET NO.
		DRAWN -	REVISED -					VAR.	2014-0361	WILL	34	9
	PLOT SCALE = 100.0000 ' / in.	CHECKED -	REVISED -							CONTRACT NO. 60Y30		
Default	PLOT DATE = 8/20/2014	DATE -	REVISED -		SCALE:	SHEET OF SHEETS	STA. TO STA.			ILLINOIS FED. AID PROJECT		