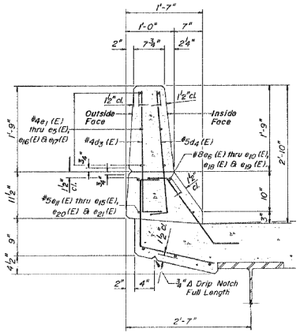

PARAPET DETAIL

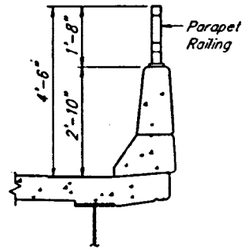

RAILING DETAIL

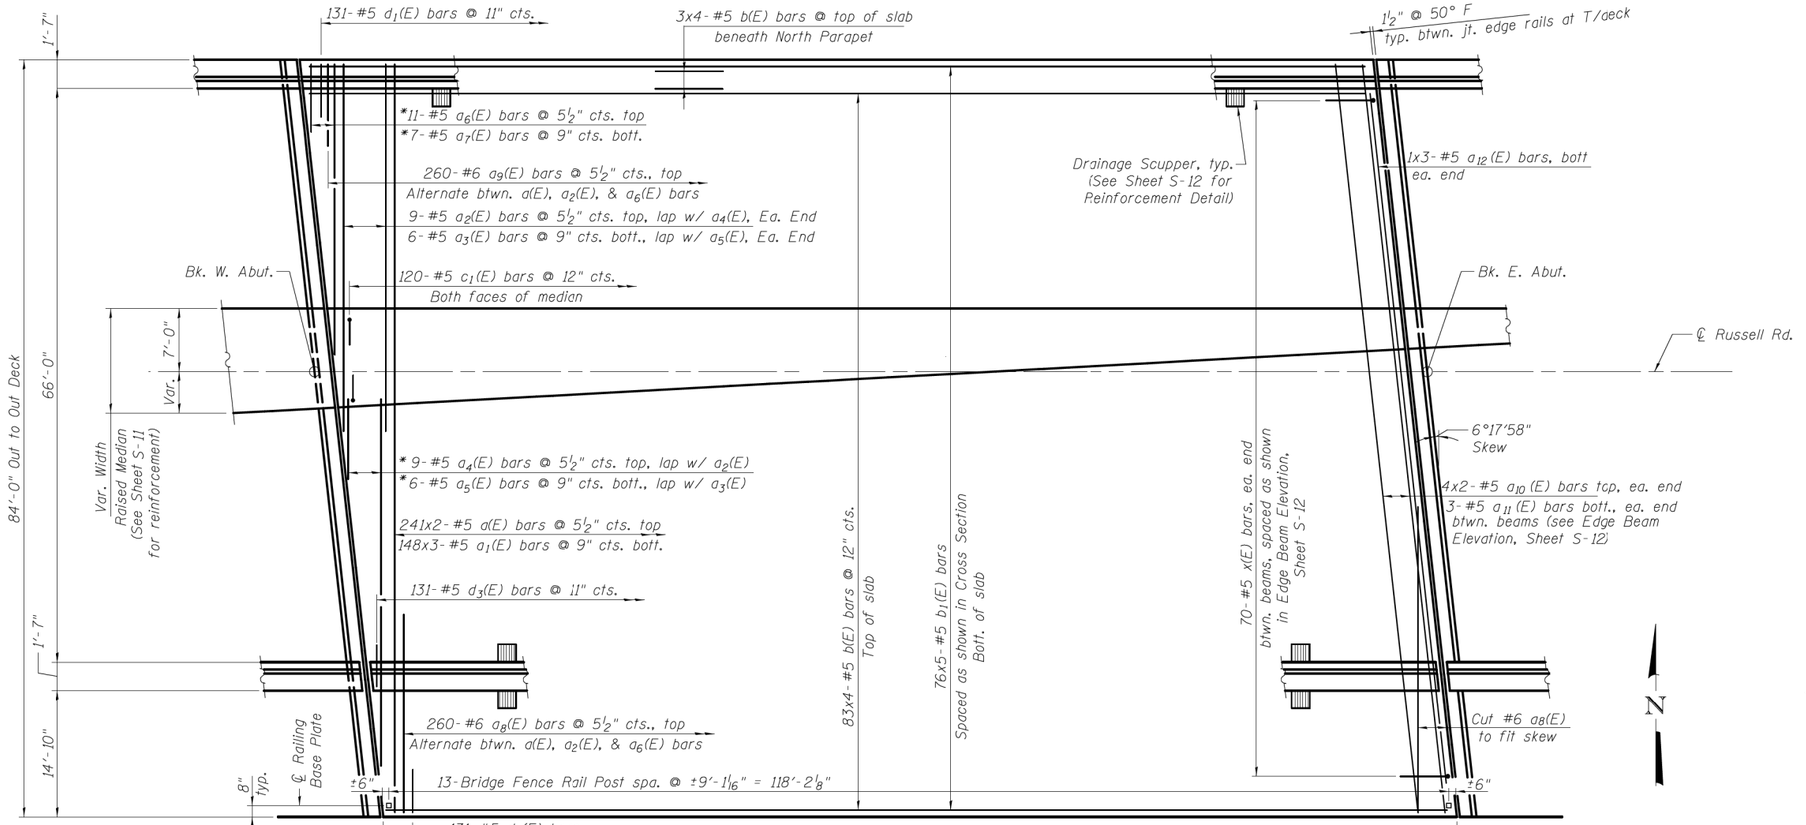

DECK PLAN

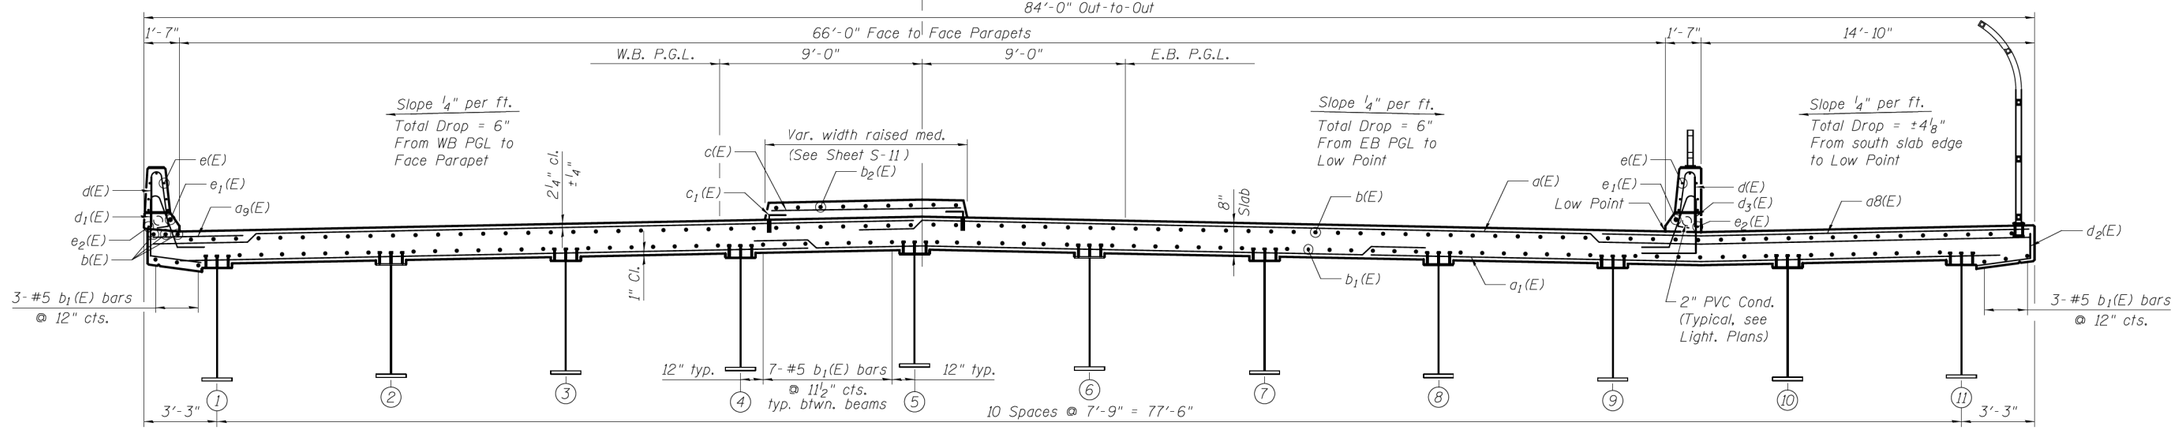

CROSS SECTION
(Looking East)

FOR INFORMATION ONLY

FILE NAME = c:\pw_work\pwidot\hardnettbr\d0391061\D135014-sht-plan.dgn	USER NAME = hardnettbr	DESIGNED -	REVISED -
		DRAWN -	REVISED -
	PLOT SCALE = 100.0000 ' / in.	CHECKED -	REVISED -
Default	PLOT DATE = 8/11/2014	DATE -	REVISED -

STATE OF ILLINOIS
DEPARTMENT OF TRANSPORTATION

EXISTING PLANS
LOCATION 6 (SN 049-0533) AND LOCATION 7 (SN 049-0534)

SCALE: | SHEET OF SHEETS | STA. | TO STA.

F.A.P. RTE.	SECTION	COUNTY	TOTAL SHEETS	SHEET NO.
VAR.	2014-0391	LAKE	49	18
		CONTRACT NO. 60Y33		
		ILLINOIS	FED. AID PROJECT	