## NOTES

1. R.O.W. AND EASEMENTS ARE SHOWN FOR REFERENCE ONLY. REFER TO "PLAT OF HIGHWAYS" FOR DETAILS, DIMENSIONS ETC.

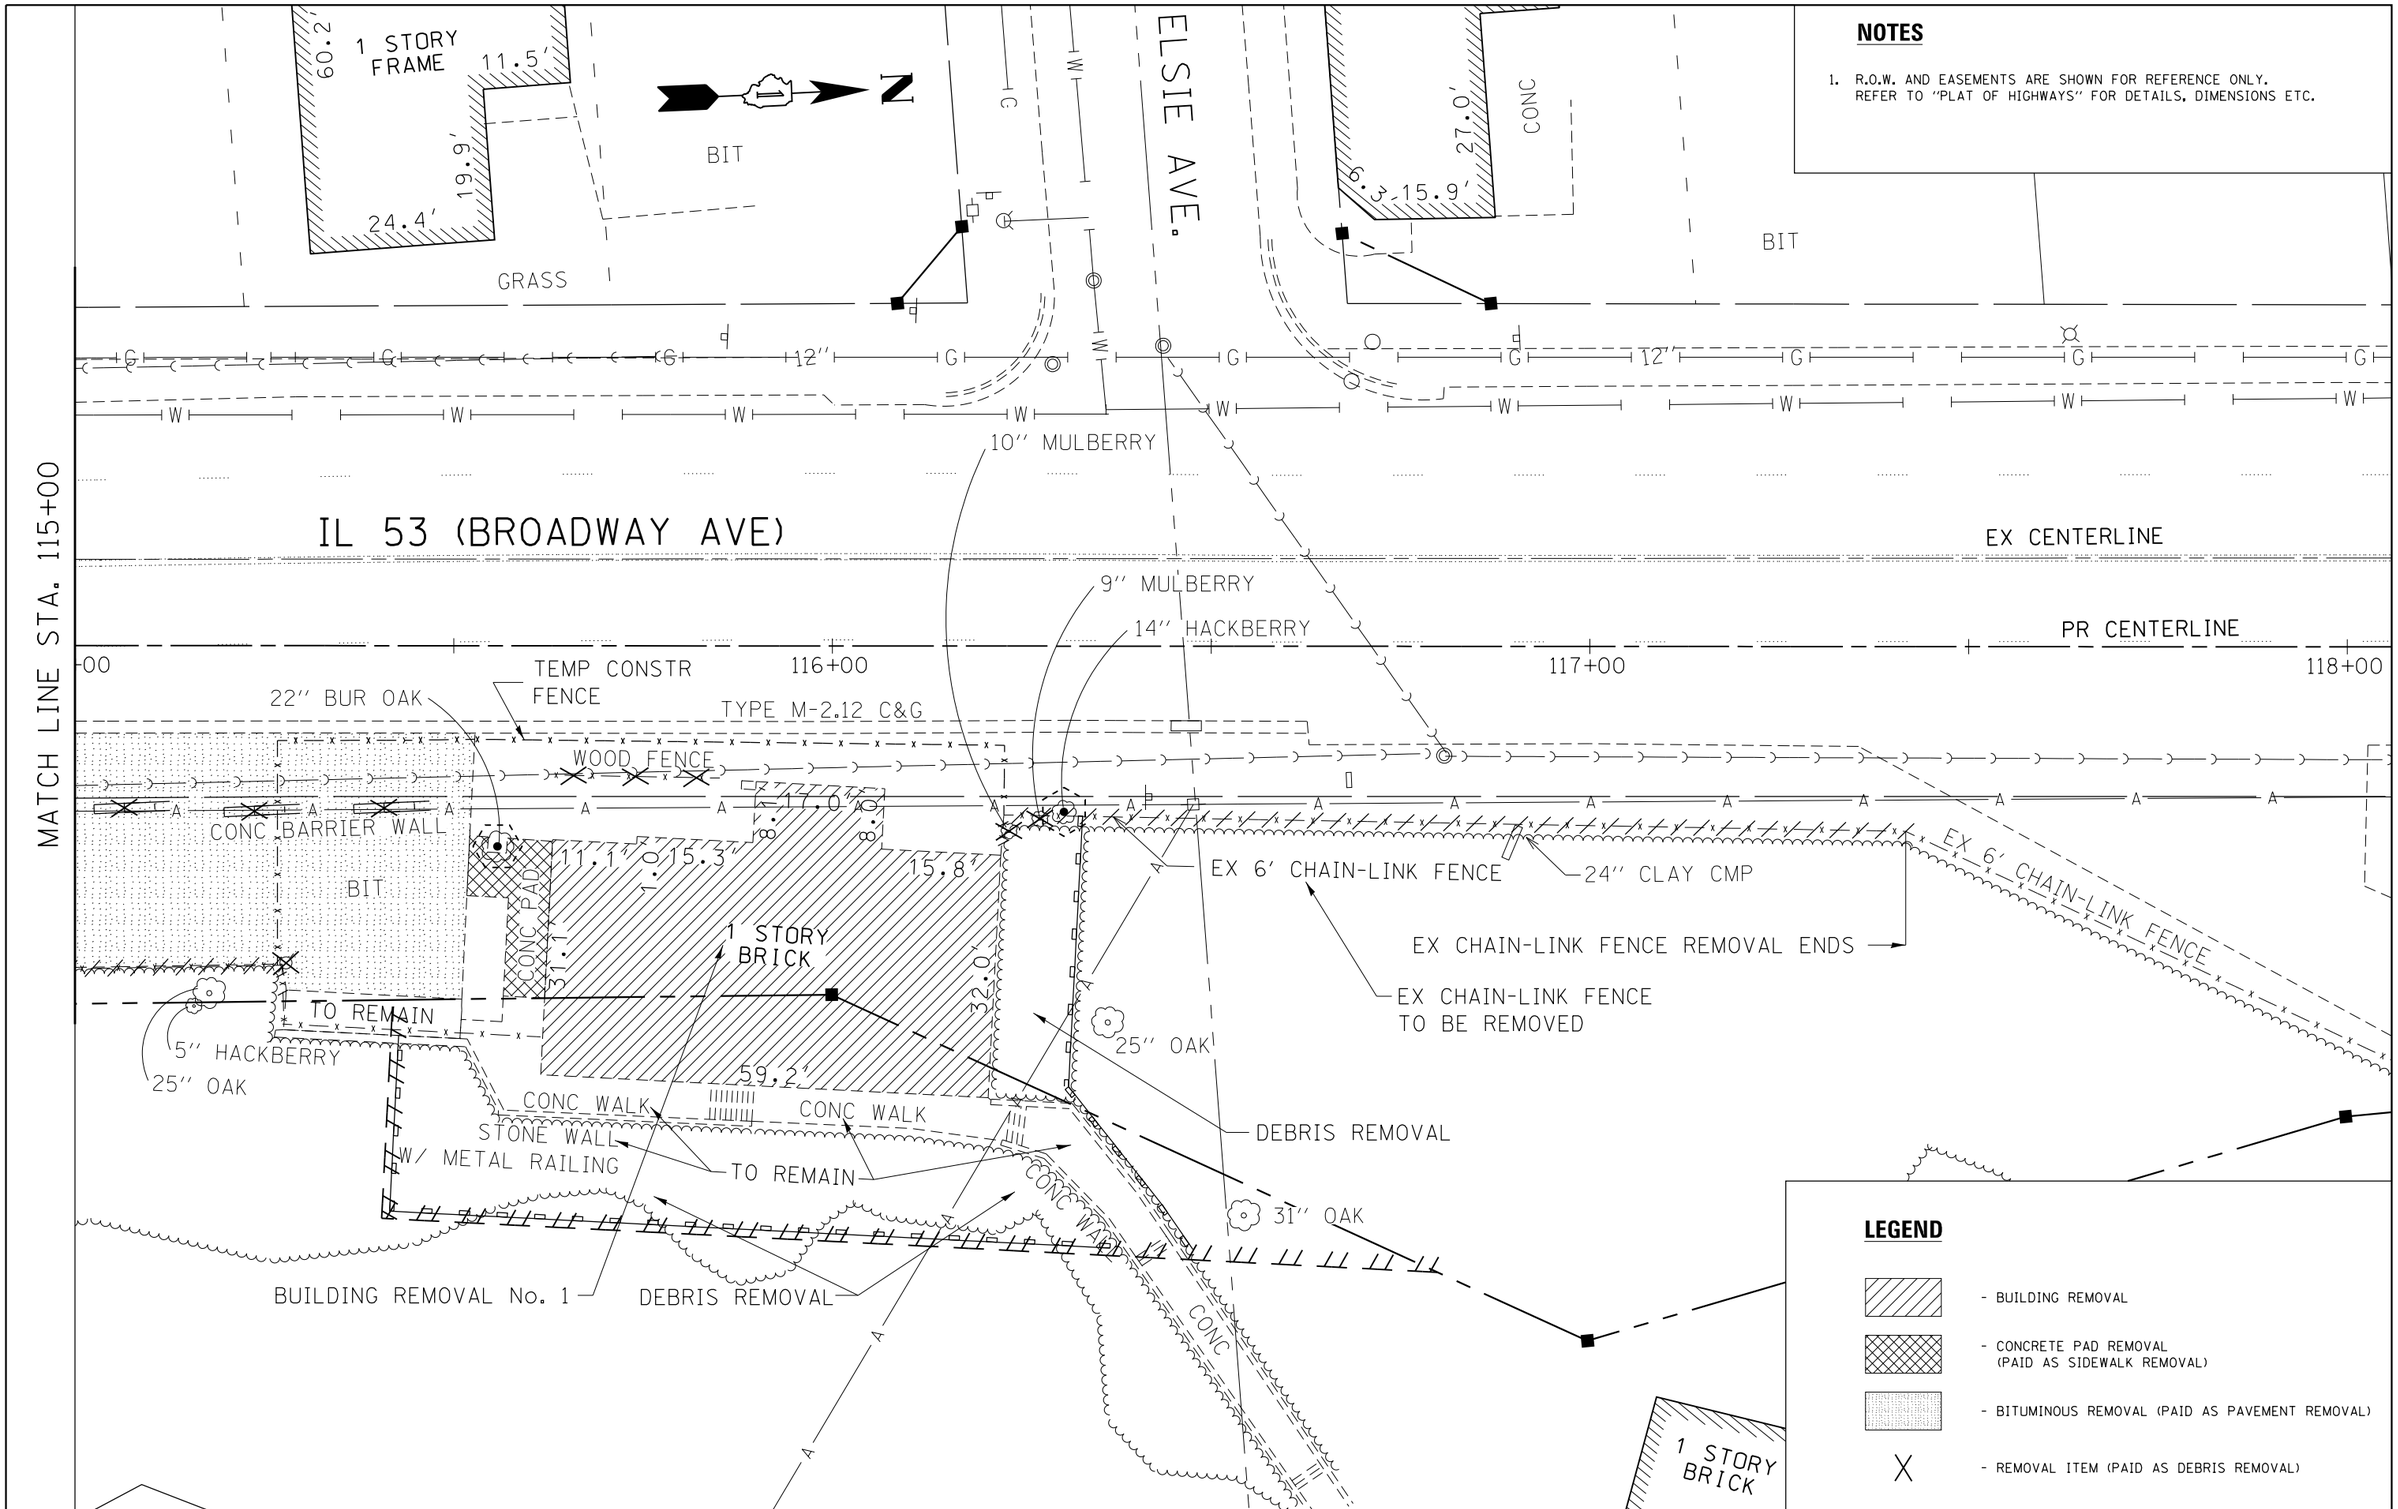


## LEGEND

- BUILDING REMOVAL
- CONCRETE PAD REMOVAL (PAID AS SIDEWALK REMOVAL)
- BITUMINOUS REMOVAL (PAID AS PAVEMENT REMOVAL)
- X - REMOVAL ITEM (PAID AS DEBRIS REMOVAL)

| | | | |
|---|---|---|---|
| FILE NAME = c:\pw_work\pwidot\velichkovvv\d0402920\D140514-sht-plan.dgn | USER NAME = Velichkovvv | DESIGNED - | REVISED - |
| | | DRAWN - | REVISED - |
| | PLOT SCALE = 20.0000 ' / in. | CHECKED - | REVISED - |
| Default | PLOT DATE = 8/25/2014 | DATE - | REVISED - |

**STATE OF ILLINOIS**
**DEPARTMENT OF TRANSPORTATION**

**IL 53 (2000 N BROADWAY ST, CREST HILL)**
**DEMOLITION PLAN**

SCALE: | SHEET OF SHEETS | STA. TO STA.

| F.A.P RTE. | SECTION | COUNTY | TOTAL SHEETS | SHEET NO. |
|---|---|---|---|---|
| 112 | MY-DM 14 | WILL | 16 | 5 |

CONTRACT NO. 60Y47

ILLINOIS FED. AID PROJECT