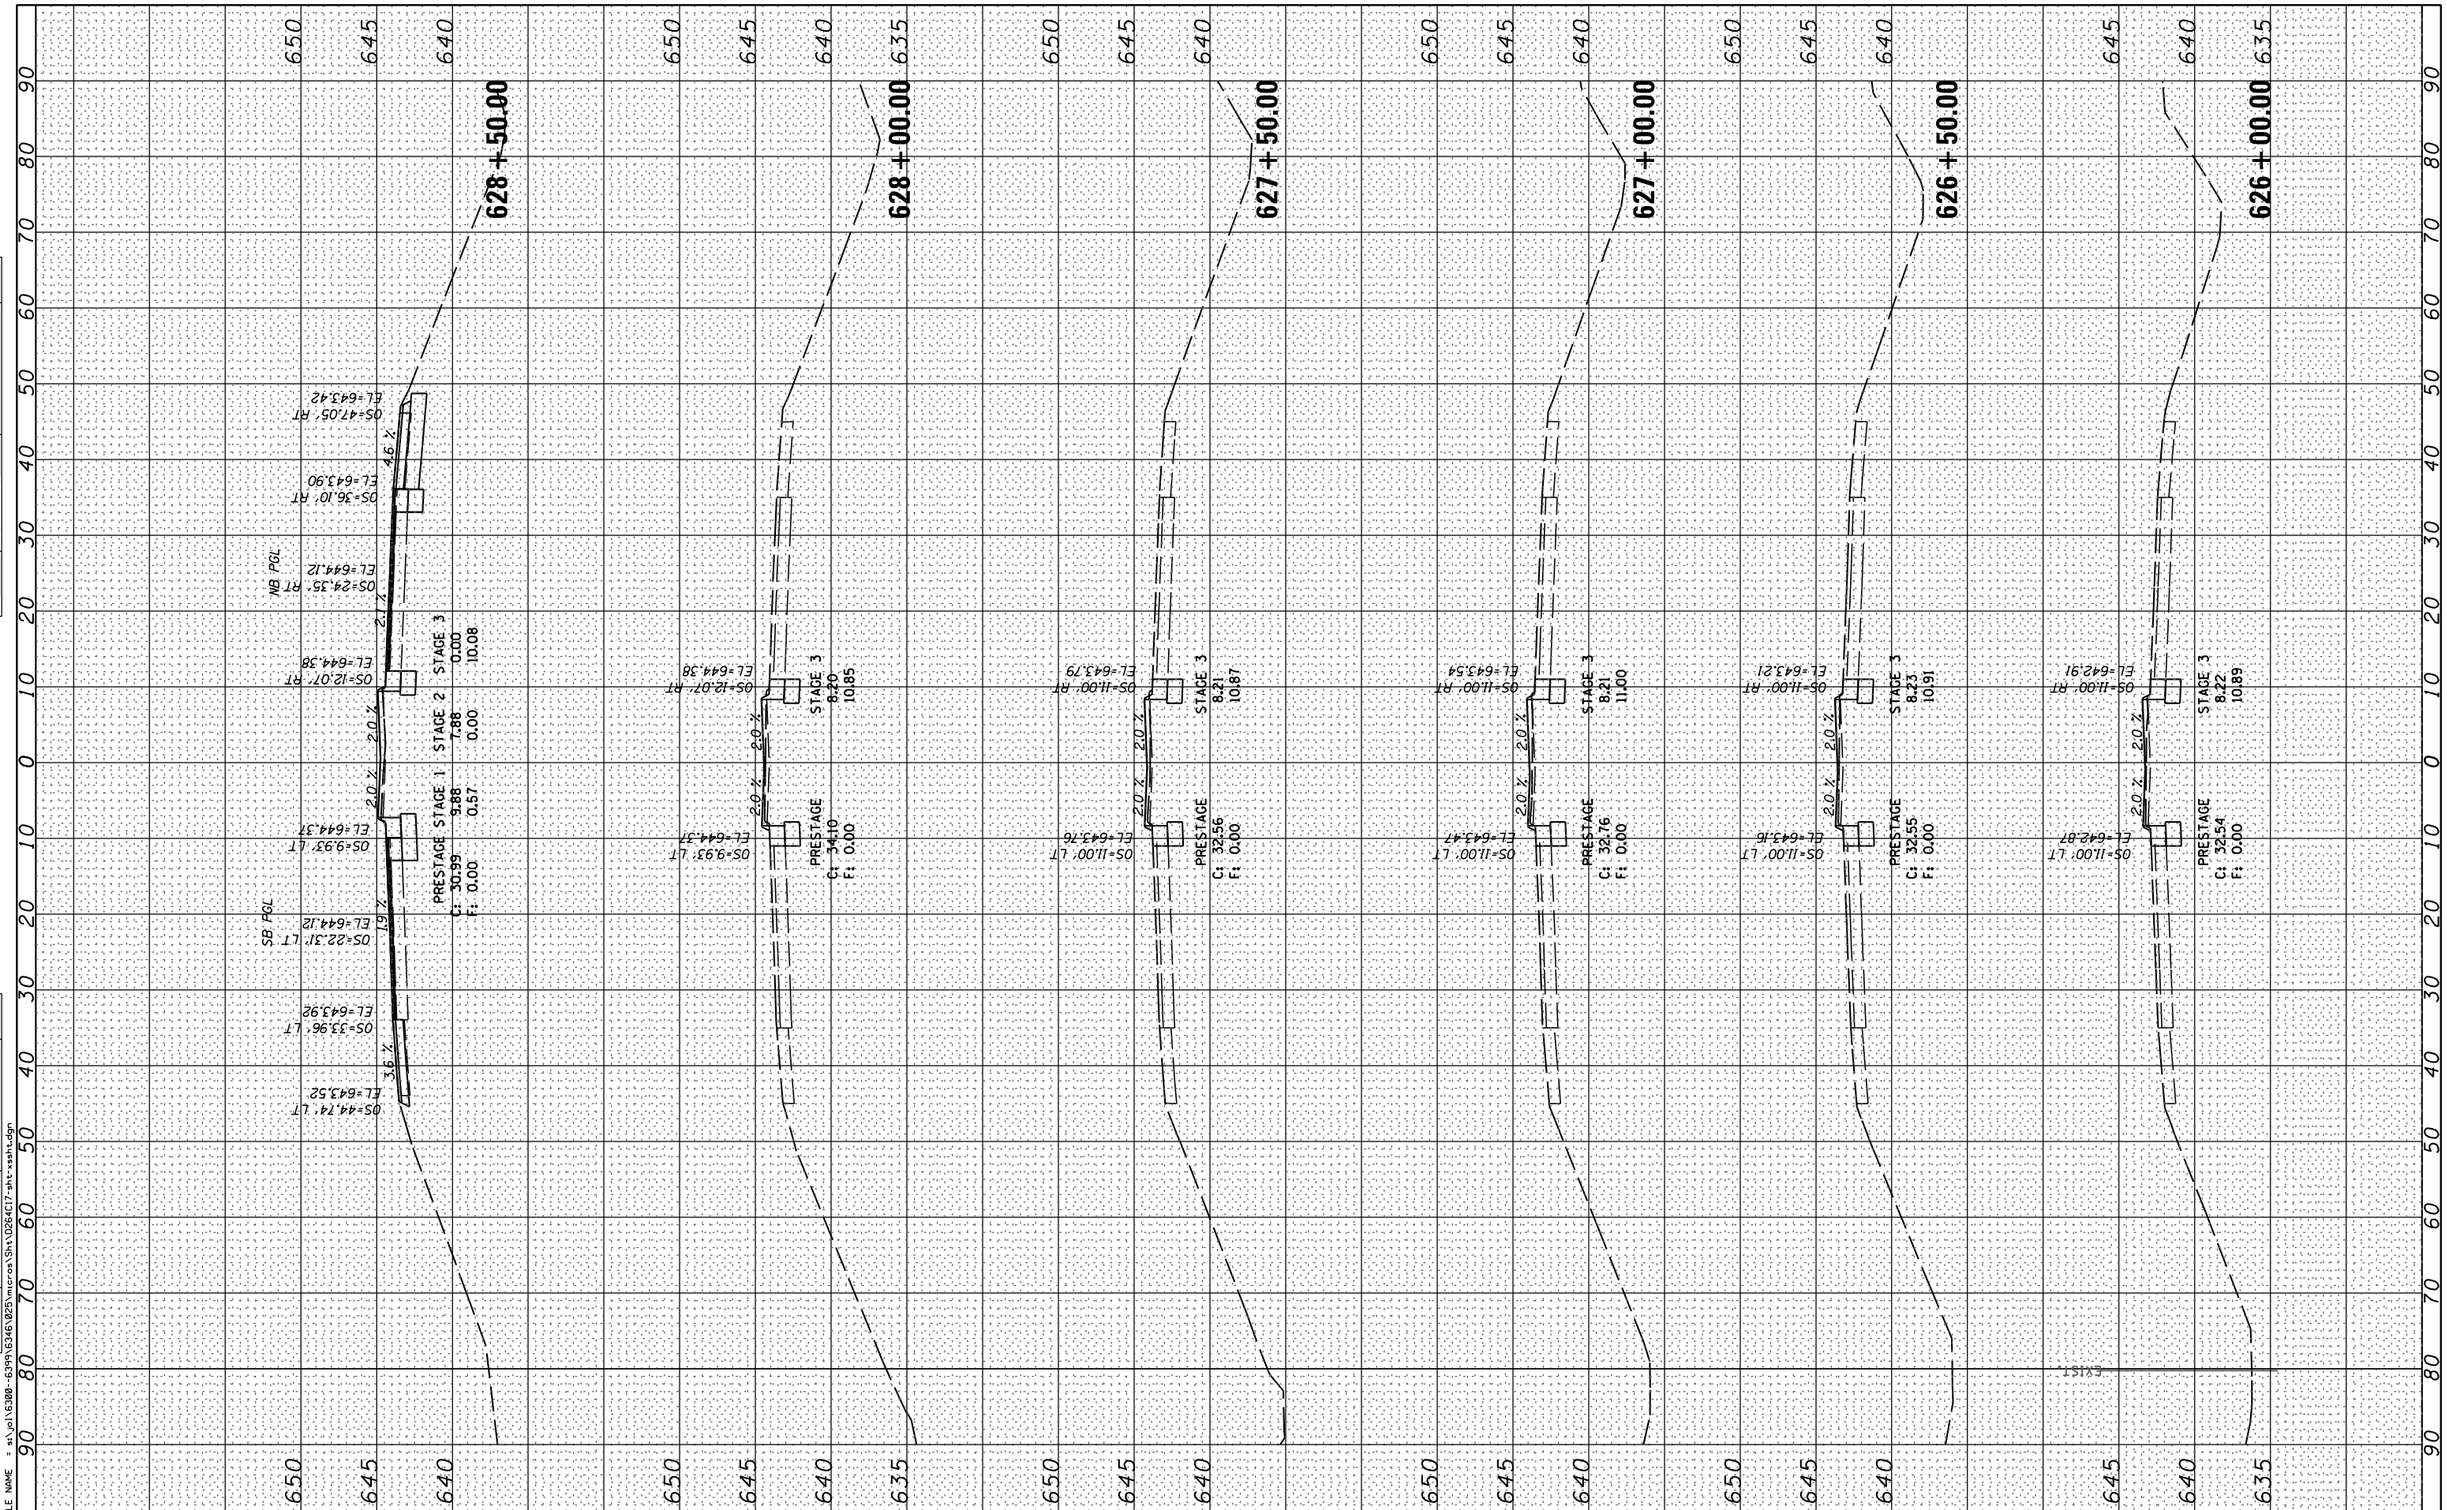

FINAL SURVEY | NOTE BOOK | NO. | SURVEYED | PLOTTED | TEMPLATE | AREAS | AREAS CHECKED | BY | DATE

ORIGINAL SURVEY | NOTE BOOK | NO. | SURVEYED | PLOTTED | TEMPLATE | AREAS | AREAS CHECKED | BY | DATE

FILE NAME = s:\jol\6300-6399\6346\025\micros\Sht\D264C17-sht-xssht.dgn

STRAND ASSOCIATES 1170 SOUTH HOUBOLT ROAD JOLIET, ILLINOIS 60431 (815) 744-4200	USER NAME = brianf	DESIGNED - VLF	REVISED -
	MODEL NAME = Default	DRAWN - DJW	REVISED -
	PLOT SCALE = 20.0000 ' / in.	CHECKED - MAG	REVISED -
	PLOT DATE = 8/14/2014	DATE - 8-14-14	REVISED -

STATE OF ILLINOIS
DEPARTMENT OF TRANSPORTATION

CROSS SECTIONS

SCALE: 10H 5V | SHEET 2 OF 8 SHEETS | STA. 626+00.00 TO STA. 628+50.00

F.A.P. RTE.	SECTION	COUNTY	TOTAL SHEETS	SHEET NO.
646	101 BR-3	WHITESIDE	130	122

CONTRACT NO. 64C17

ILLINOIS FED. AID PROJECT