| FINAL SURVEY | | BY | DATE |
|---|---|---|---|
| NOTE BOOK | SURVEYED | | |
| NO. | PLOTTED | | |
| | TEMPLATE | | |
| | AREAS | | |
| | AREAS CHECKED | | |

| ORIGINAL SURVEY | | BY | DATE |
|---|---|---|---|
| NOTE BOOK | SURVEYED | | |
| NO. | PLOTTED | | |
| | TEMPLATE | | |
| | AREAS | | |
| | AREAS CHECKED | | |

FILE NAME = s:\pol\6300-6399\6346\025\micron\Sht\D264C17-sht-xssht.dgn

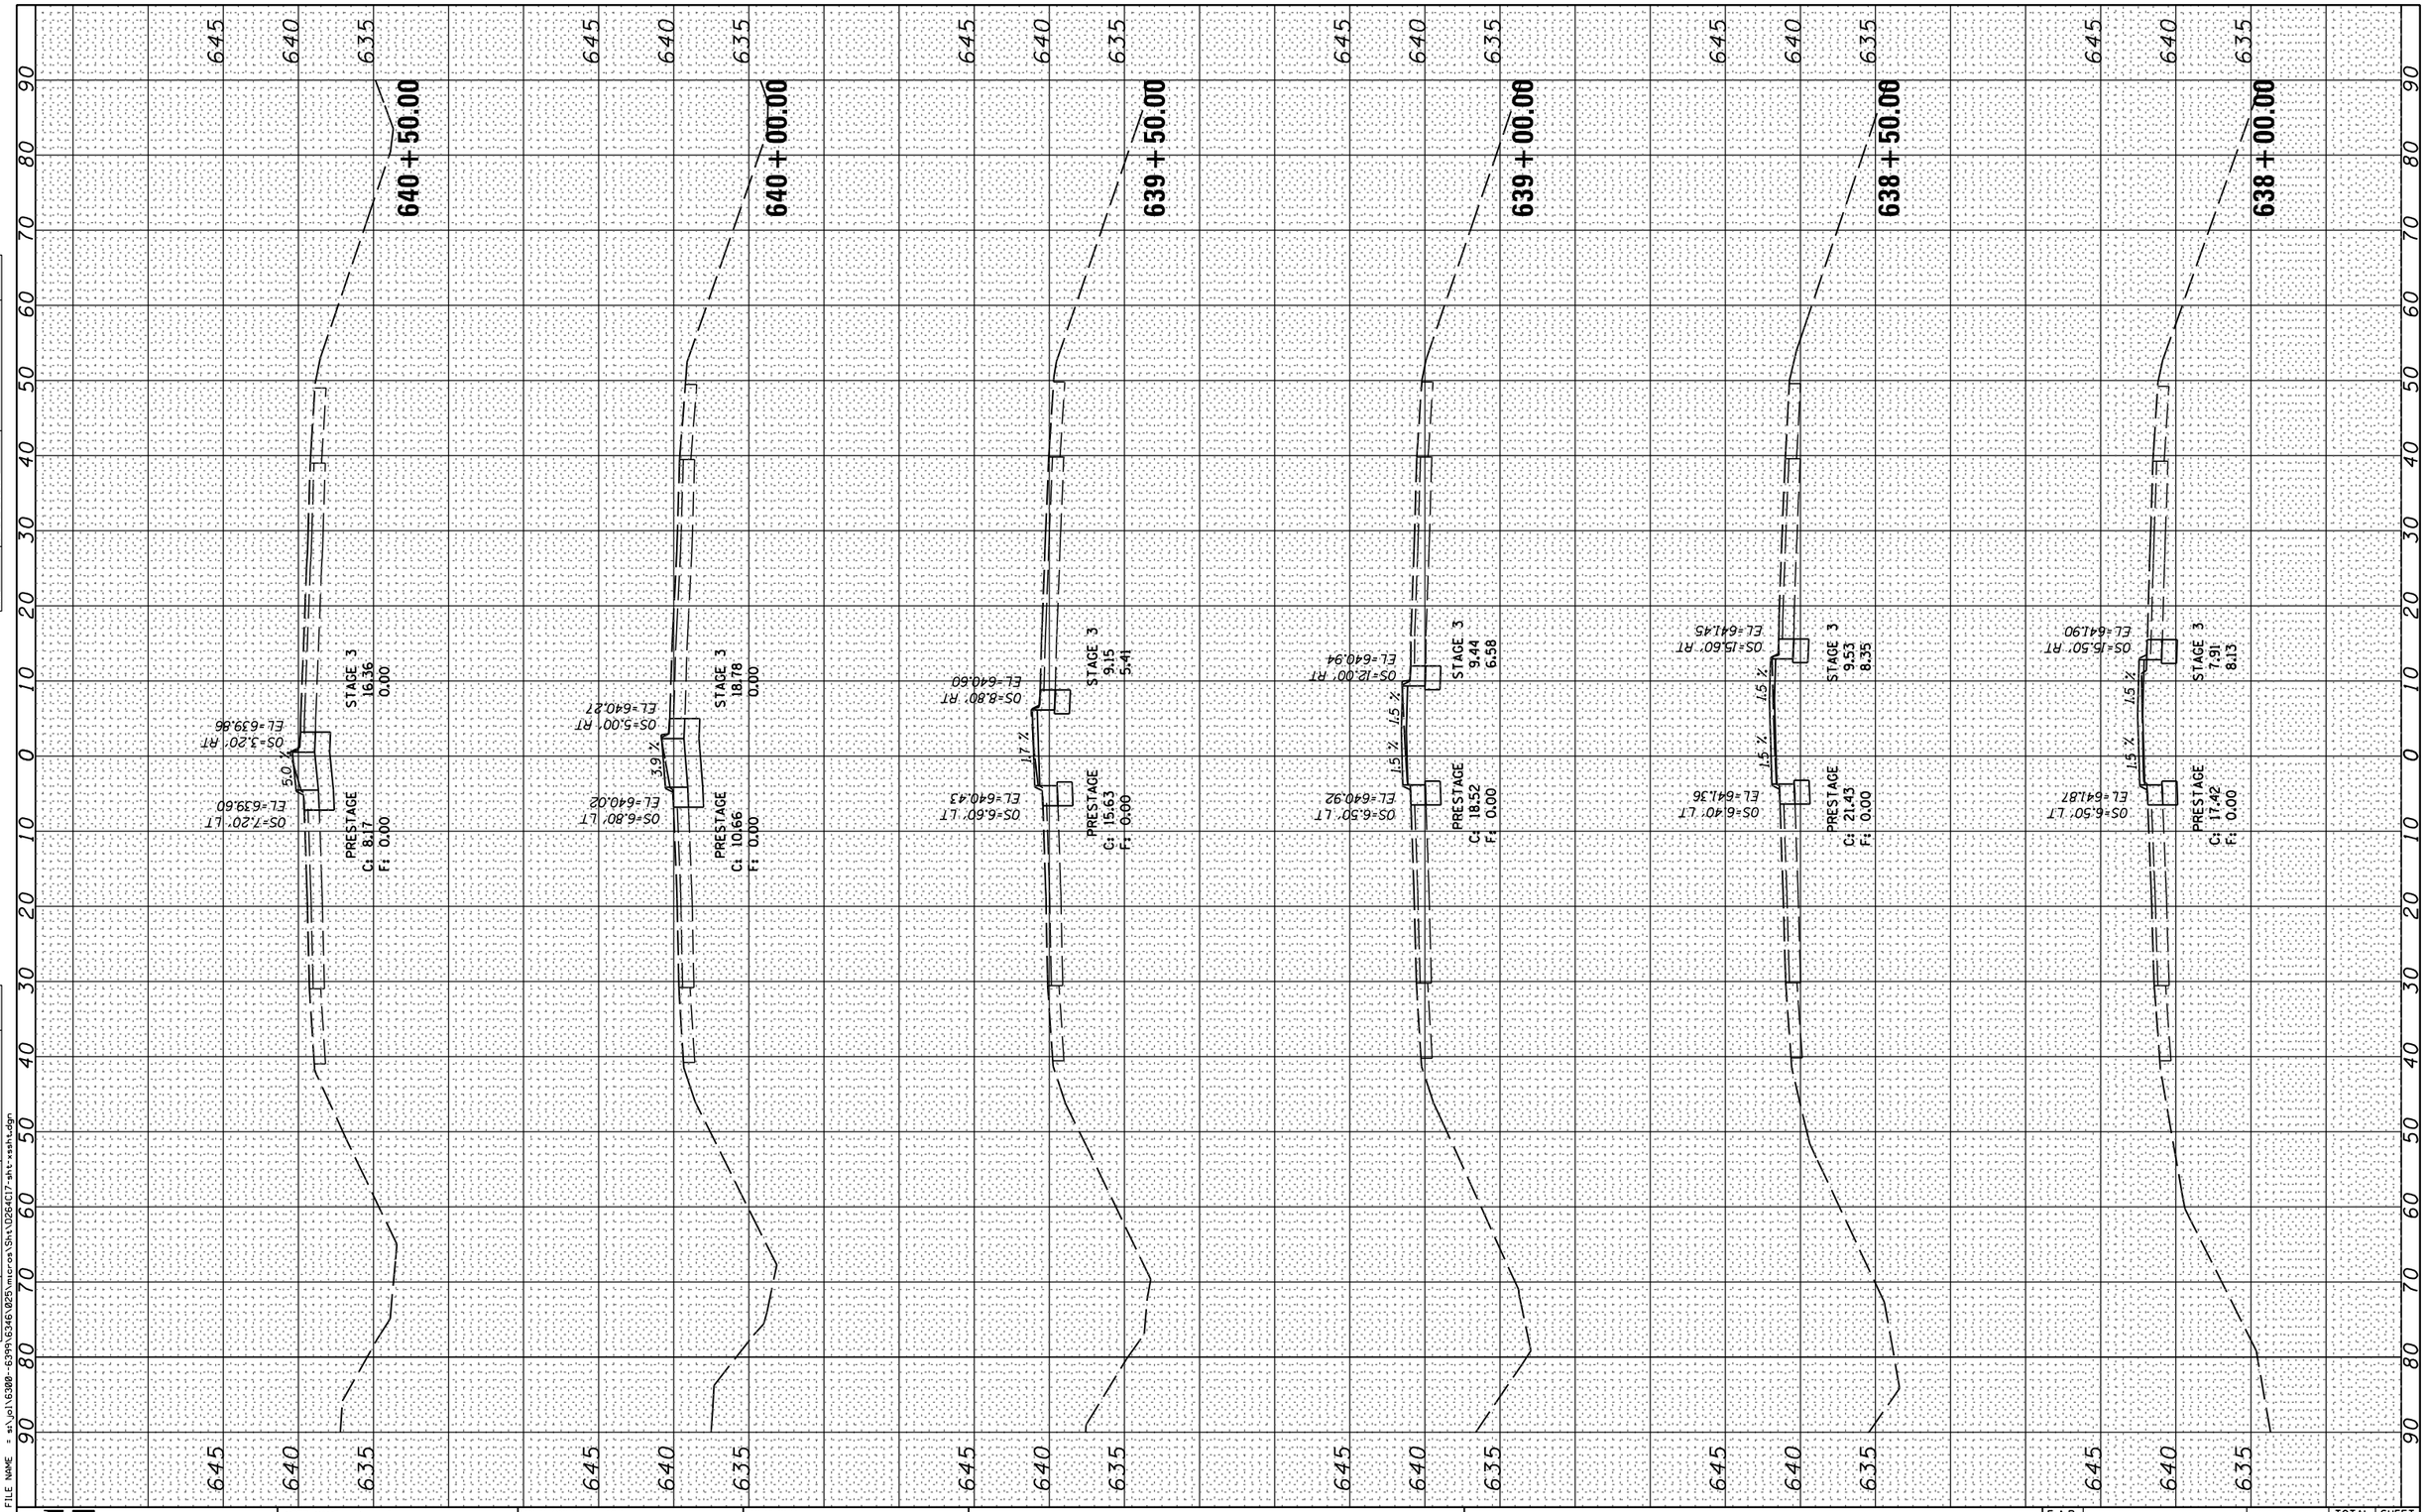


| | | | |
|---|---|---|---|
| USER NAME = brianf | DESIGNED - VLF | REVISED - | |
| MODEL NAME = Default | DRAWN - DJW | REVISED - | |
| PLOT SCALE = 20.0000 ' / in. | CHECKED - MAG | REVISED - | |
| PLOT DATE = 8/14/2014 | DATE - 8-14-14 | REVISED - | |


STRAND ASSOCIATES®
1170 SOUTH HOUBOLT ROAD
JOLIET, ILLINOIS 60431
(815) 744-4200


**STATE OF ILLINOIS**
**DEPARTMENT OF TRANSPORTATION**

**CROSS SECTIONS**

SCALE: 10H 5V | SHEET 7 OF 8 SHEETS | STA. 638+00.00 TO STA. 640+50.00

| F.A.P. RTE. | SECTION | COUNTY | TOTAL SHEETS | SHEET NO. |
|---|---|---|---|---|
| 646 | 101 BR-3 | WHITESIDE | 130 | 127 |
| | | CONTRACT NO. 64C17 | | |
| | ILLINOIS | FED. AID PROJECT | | |