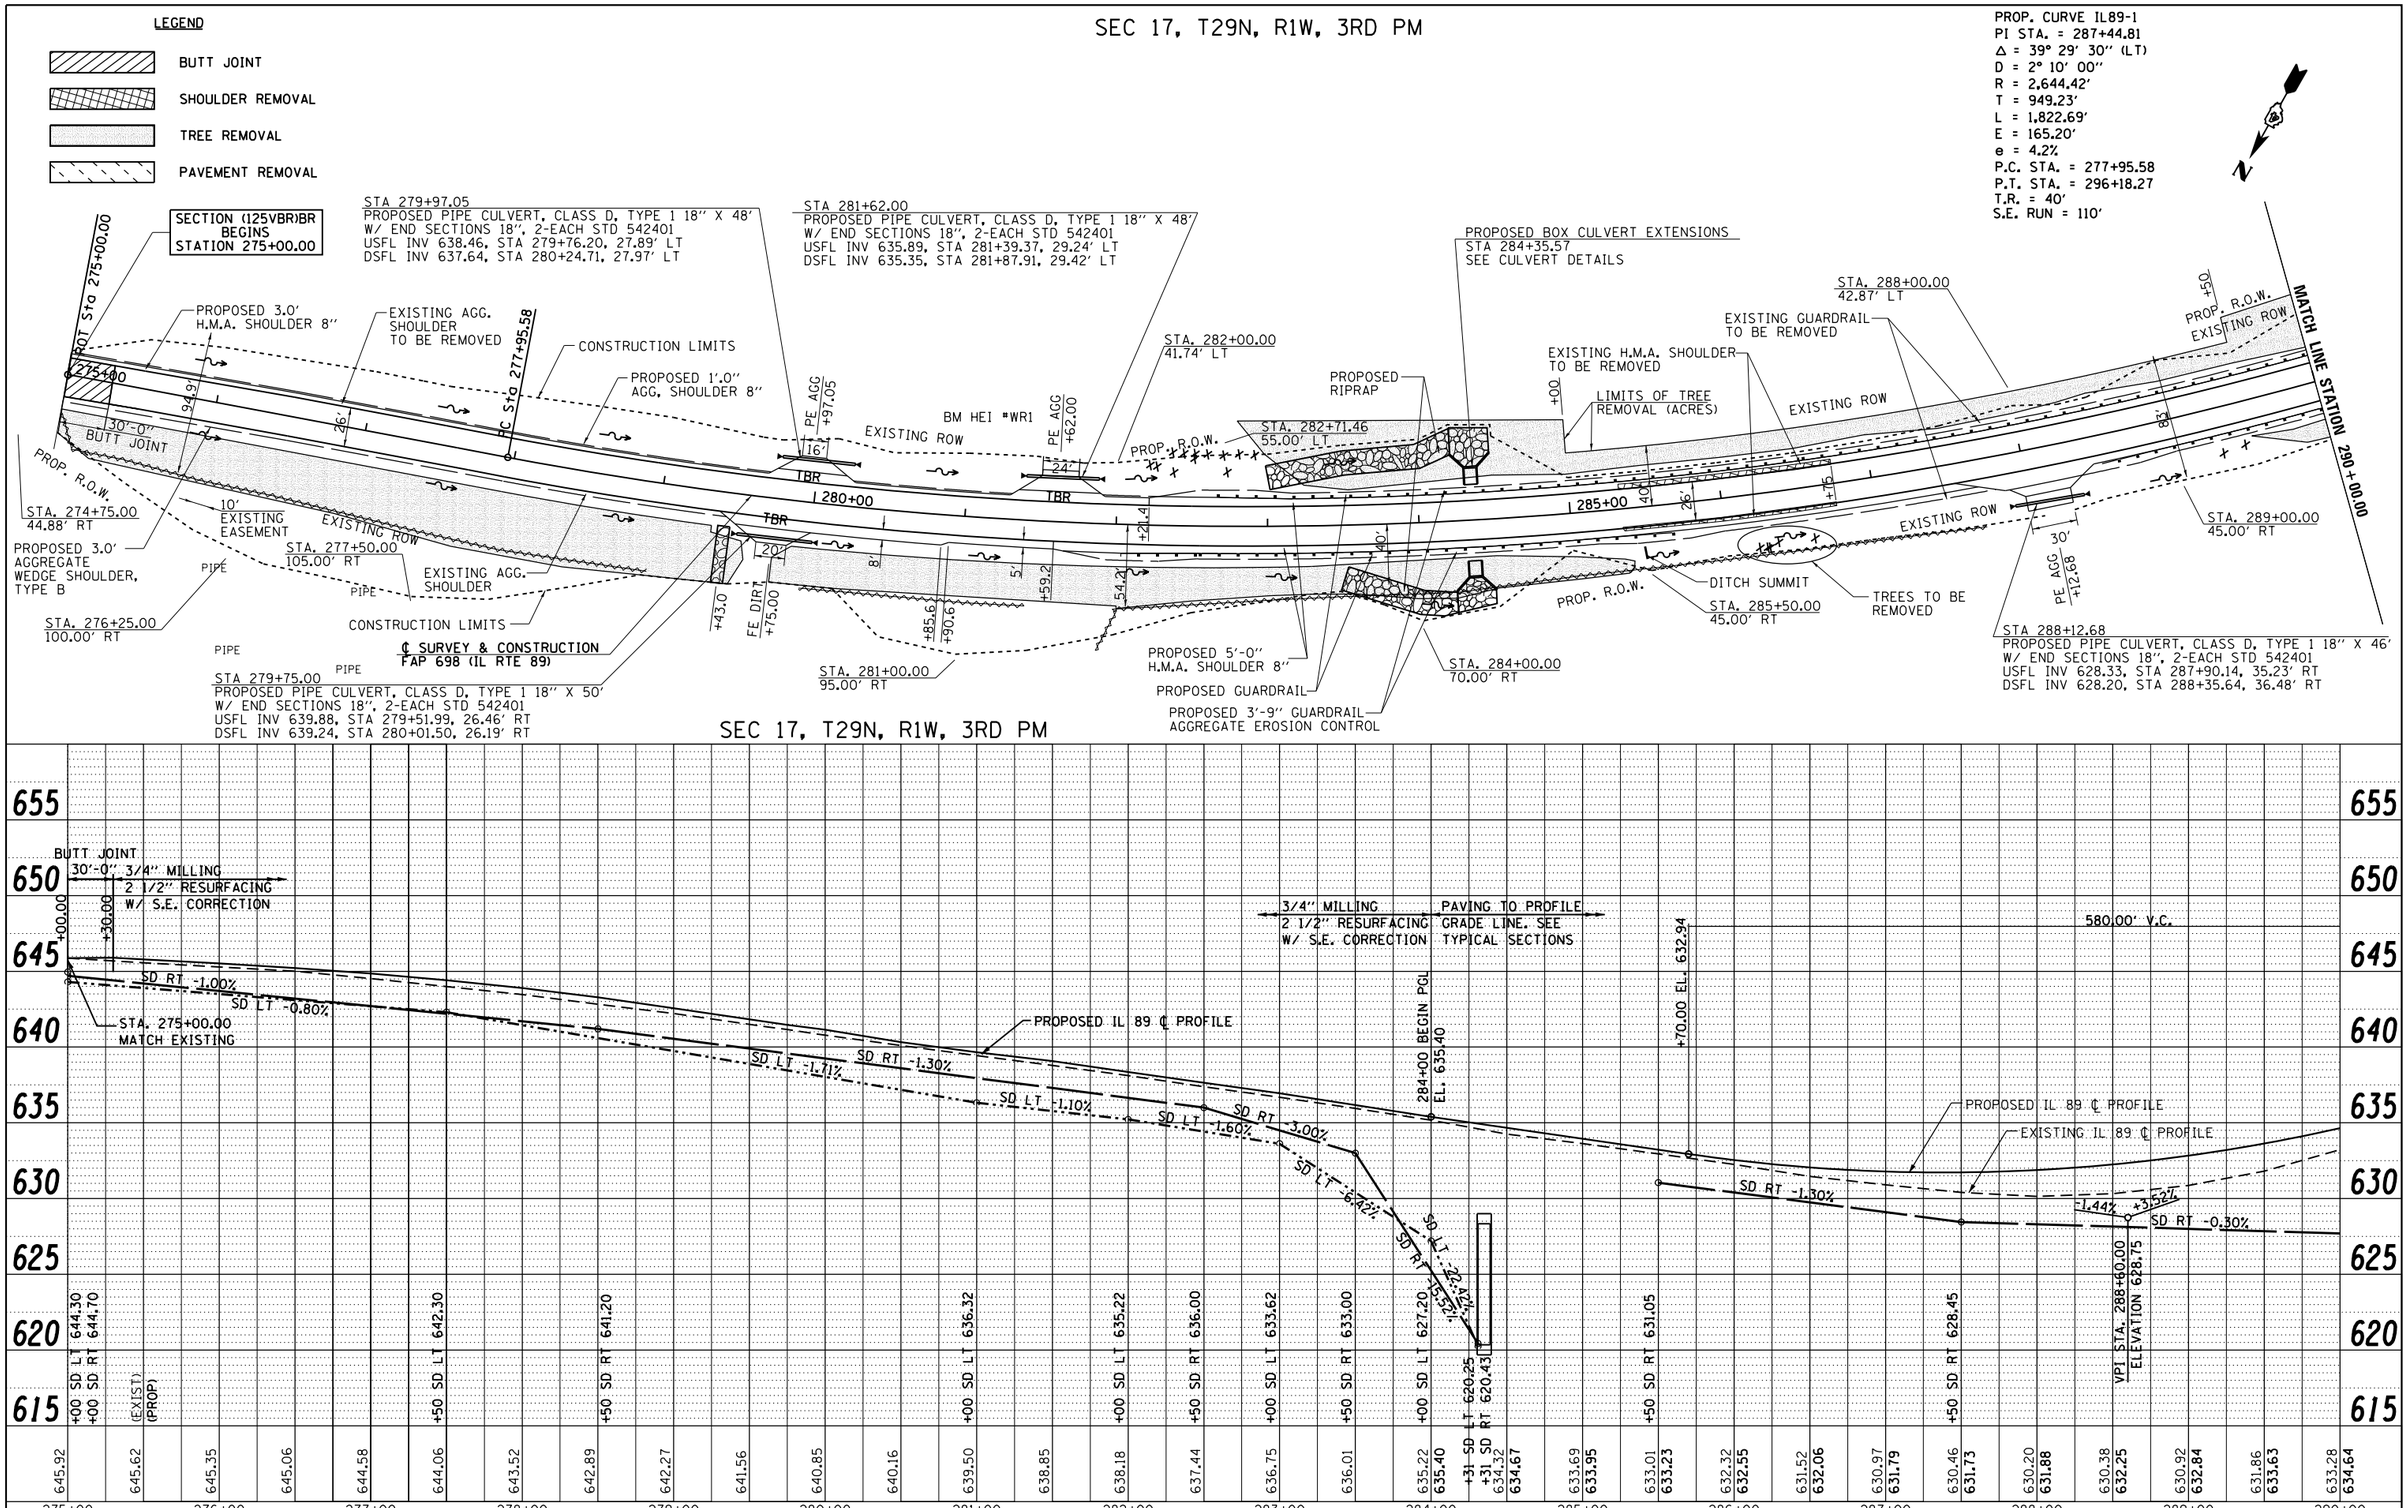

FILE NAME = D468580-sht-plnprf01.dgn	USER NAME = keithbr	DESIGNED - MVM	REVISED -
		DRAWN - TJD	REVISED -
	PLOT SCALE = 100.0000 ' / in.	CHECKED - AWM	REVISED -
	PLOT DATE = 8/15/2014	DATE - JULY 24, 2013	REVISED -

STATE OF ILLINOIS
DEPARTMENT OF TRANSPORTATION

FAP 698 (IL RTE 89) PLAN & PROFILE
STA 275+00 TO STA 290+00

SCALE: 1"=50' | SHEET NO. 1 OF 3 SHEETS | STA. 275+00.00 TO STA. 290+00.00

F.A. RTE.	SECTION	COUNTY	TOTAL SHEETS	SHEET NO.
698	(125VBR)BR	MARSHALL	148	20
		CONTRACT NO. 68580		

FED. ROAD DIST. NO. 7 | ILLINOIS | FED. AID PROJECT

PLAN: SURVEYED / PLOTTED / ALIGNMENT CHECKED / RT. OF WAY CHECKED / CADD FILE NAME / NOTE BOOK NO. / BY / DATE

PROFILE: SURVEYED / PLOTTED / GRADES CHECKED / BLM. NOTED / STRUCTURE NOTATNS CHKD / NOTE BOOK NO. / BY / DATE