FINAL SURVEY		BY	DATE
	SURVEYED		
	PLOTTED		
NOTE BOOK	TEMPLATE		
	AREAS		
NO.	AREAS CHECKED		

ORIGINAL SURVEY		BY	DATE
	SURVEYED		
	PLOTTED		
NOTE BOOK	TEMPLATE		
	AREAS		
NO.	AREAS CHECKED		

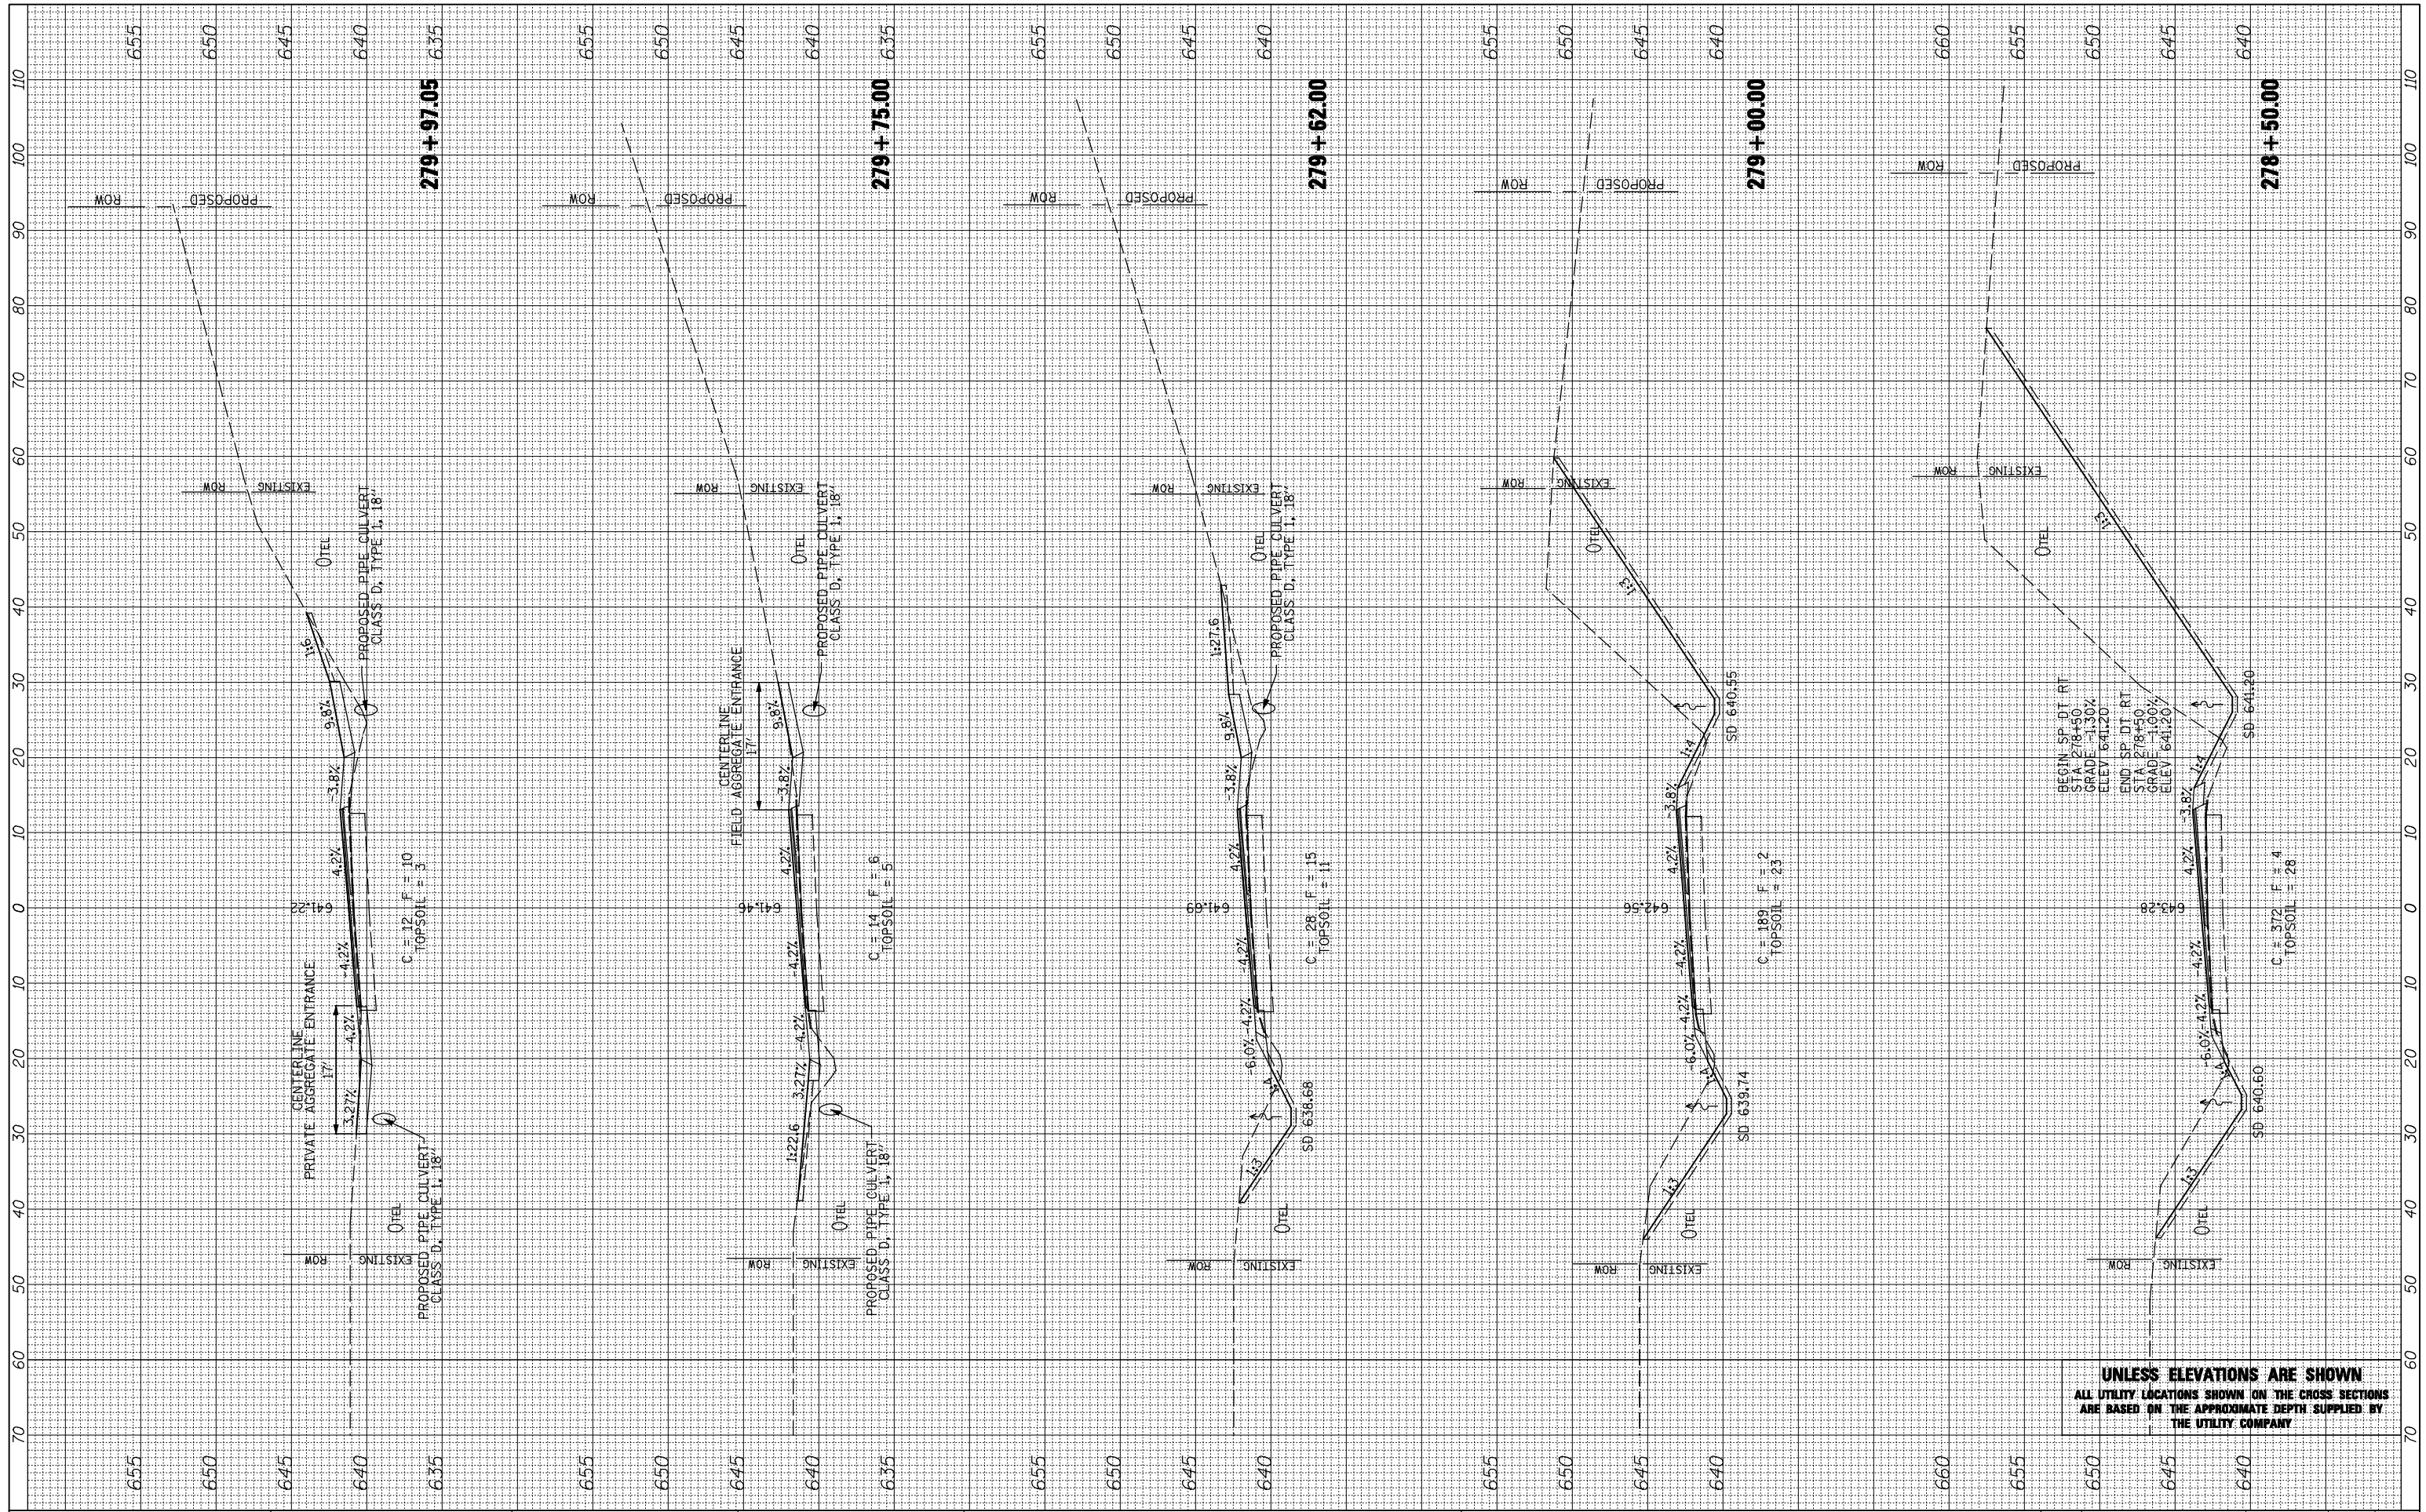

UNLESS ELEVATIONS ARE SHOWN
ALL UTILITY LOCATIONS SHOWN ON THE CROSS SECTIONS ARE BASED ON THE APPROXIMATE DEPTH SUPPLIED BY THE UTILITY COMPANY

FILE NAME = v:\transportation\3013\cadd_sheets\D468580-sht-xssht.dgn	USER NAME = jdeen	DESIGNED - MVM	REVISED -
		DRAWN - TJD	REVISED -
	PLOT SCALE = 20.0000 ' / IN.	CHECKED - AWM	REVISED -
$MODELNAME$	PLOT DATE = 7/25/2013	DATE - JULY 24, 2013	REVISED -

STATE OF ILLINOIS
DEPARTMENT OF TRANSPORTATION

F.A.P. ROUTE 698 (IL 89)
CROSS SECTIONS

SCALE: | SHEET 3 OF 15 SHEETS | STA. 278+50.00 | TO STA. 279+95.00

F.A.P. RTE.	SECTION	COUNTY	TOTAL SHEETS	SHEET NO.
698	(125VBR)BR	MARSHALL	148	136
		CONTRACT NO. 68580		
	ILLINOIS	FED. AID PROJECT		